REVISIONS		
DATE	NAME	NO.
1/3/12	ADDED "EXEMPT - MRT" TO VARIOUS LOTS	1

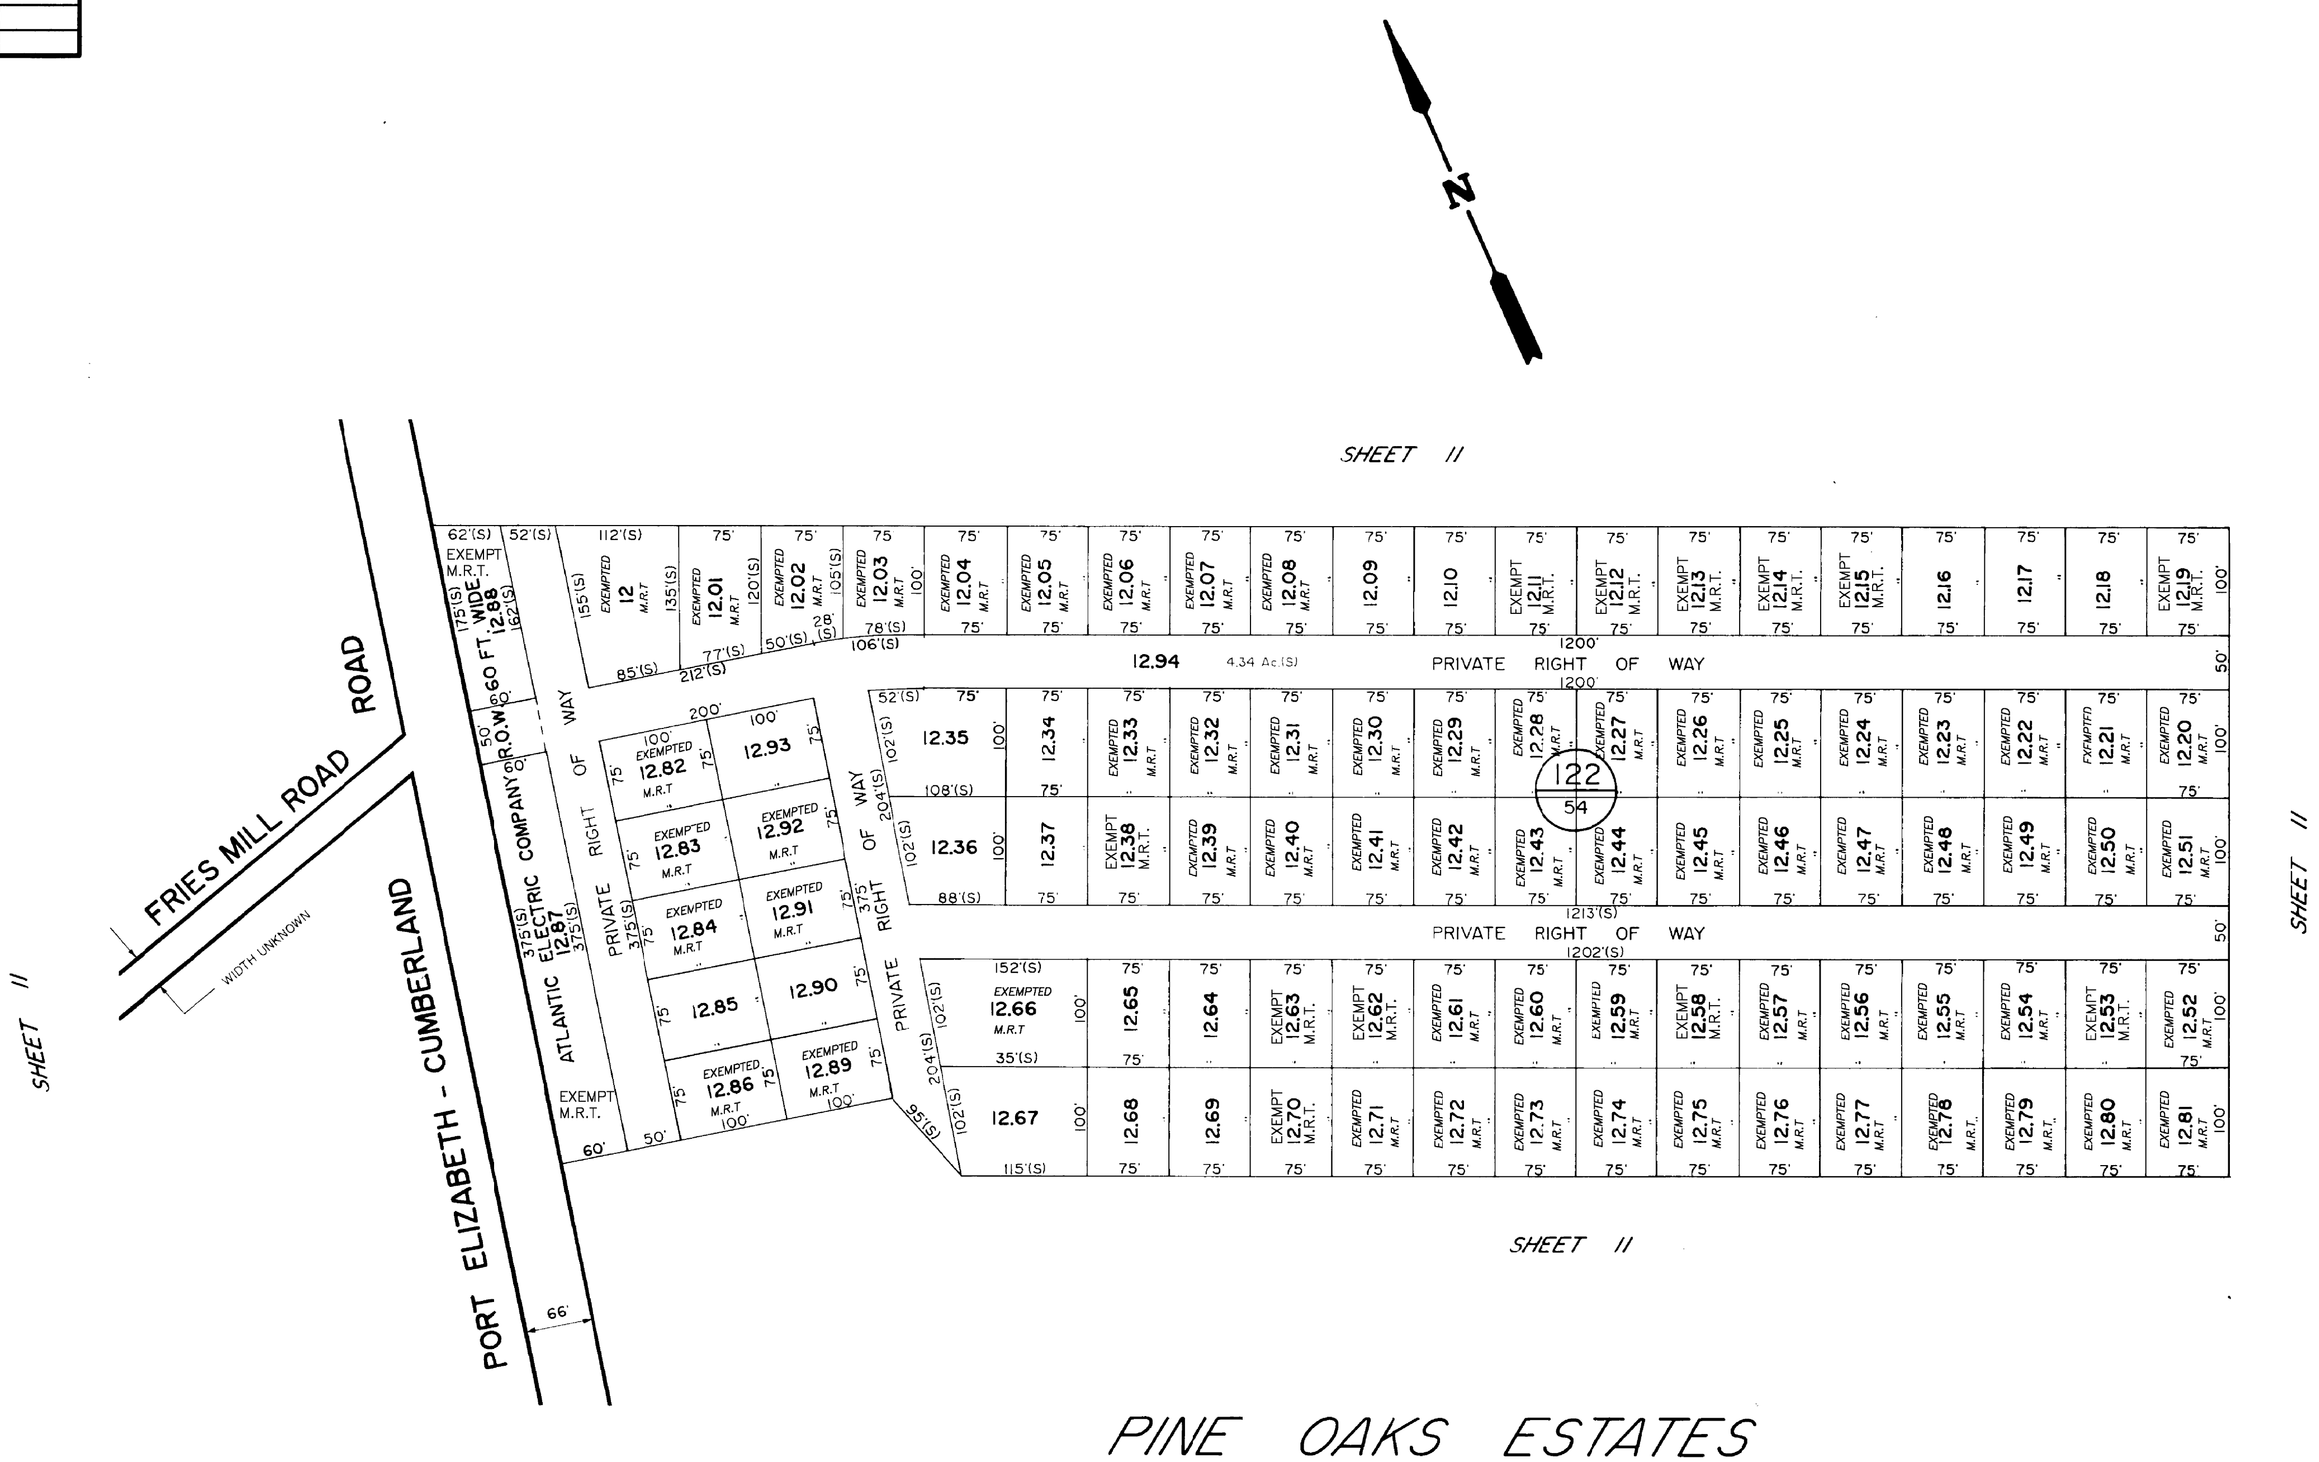

PINE OAKS ESTATES

REVISIONS		
DATE	NAME OF LICENSE LAND SURVEYOR	LICENSE NUMBER
6/12/08	CARL TOTTEN P.L.S.	23936
1/3/12	DANIEL J. GALLETTA, P.L.S.	25050

NEW JERSEY DEPARTMENT OF THE TREASURY
DIVISION OF TAXATION
PROPERTY ADMINISTRATION
APPROVED AS A TAX MAP PURSUANT TO THE PROVISIONS OF CHAPTER [illegible] OF 1913, ETC.
[illegible] DIRECTOR DIVISION OF TAXATION
[illegible] P.E. & L.S.
DATE SEP 16 1996 SERIAL NO. 774

TAX MAP

TOWNSHIP OF MAURICE RIVER
CUMBERLAND COUNTY, NEW JERSEY
SCALE 1" = 100' DATE 01-02-96

HAROLD E. NOON, JR. P.L.S.
KENT W. SCHELLINGER P.A.
P.O. BOX 1125 MILLVILLE, N.J. 08332