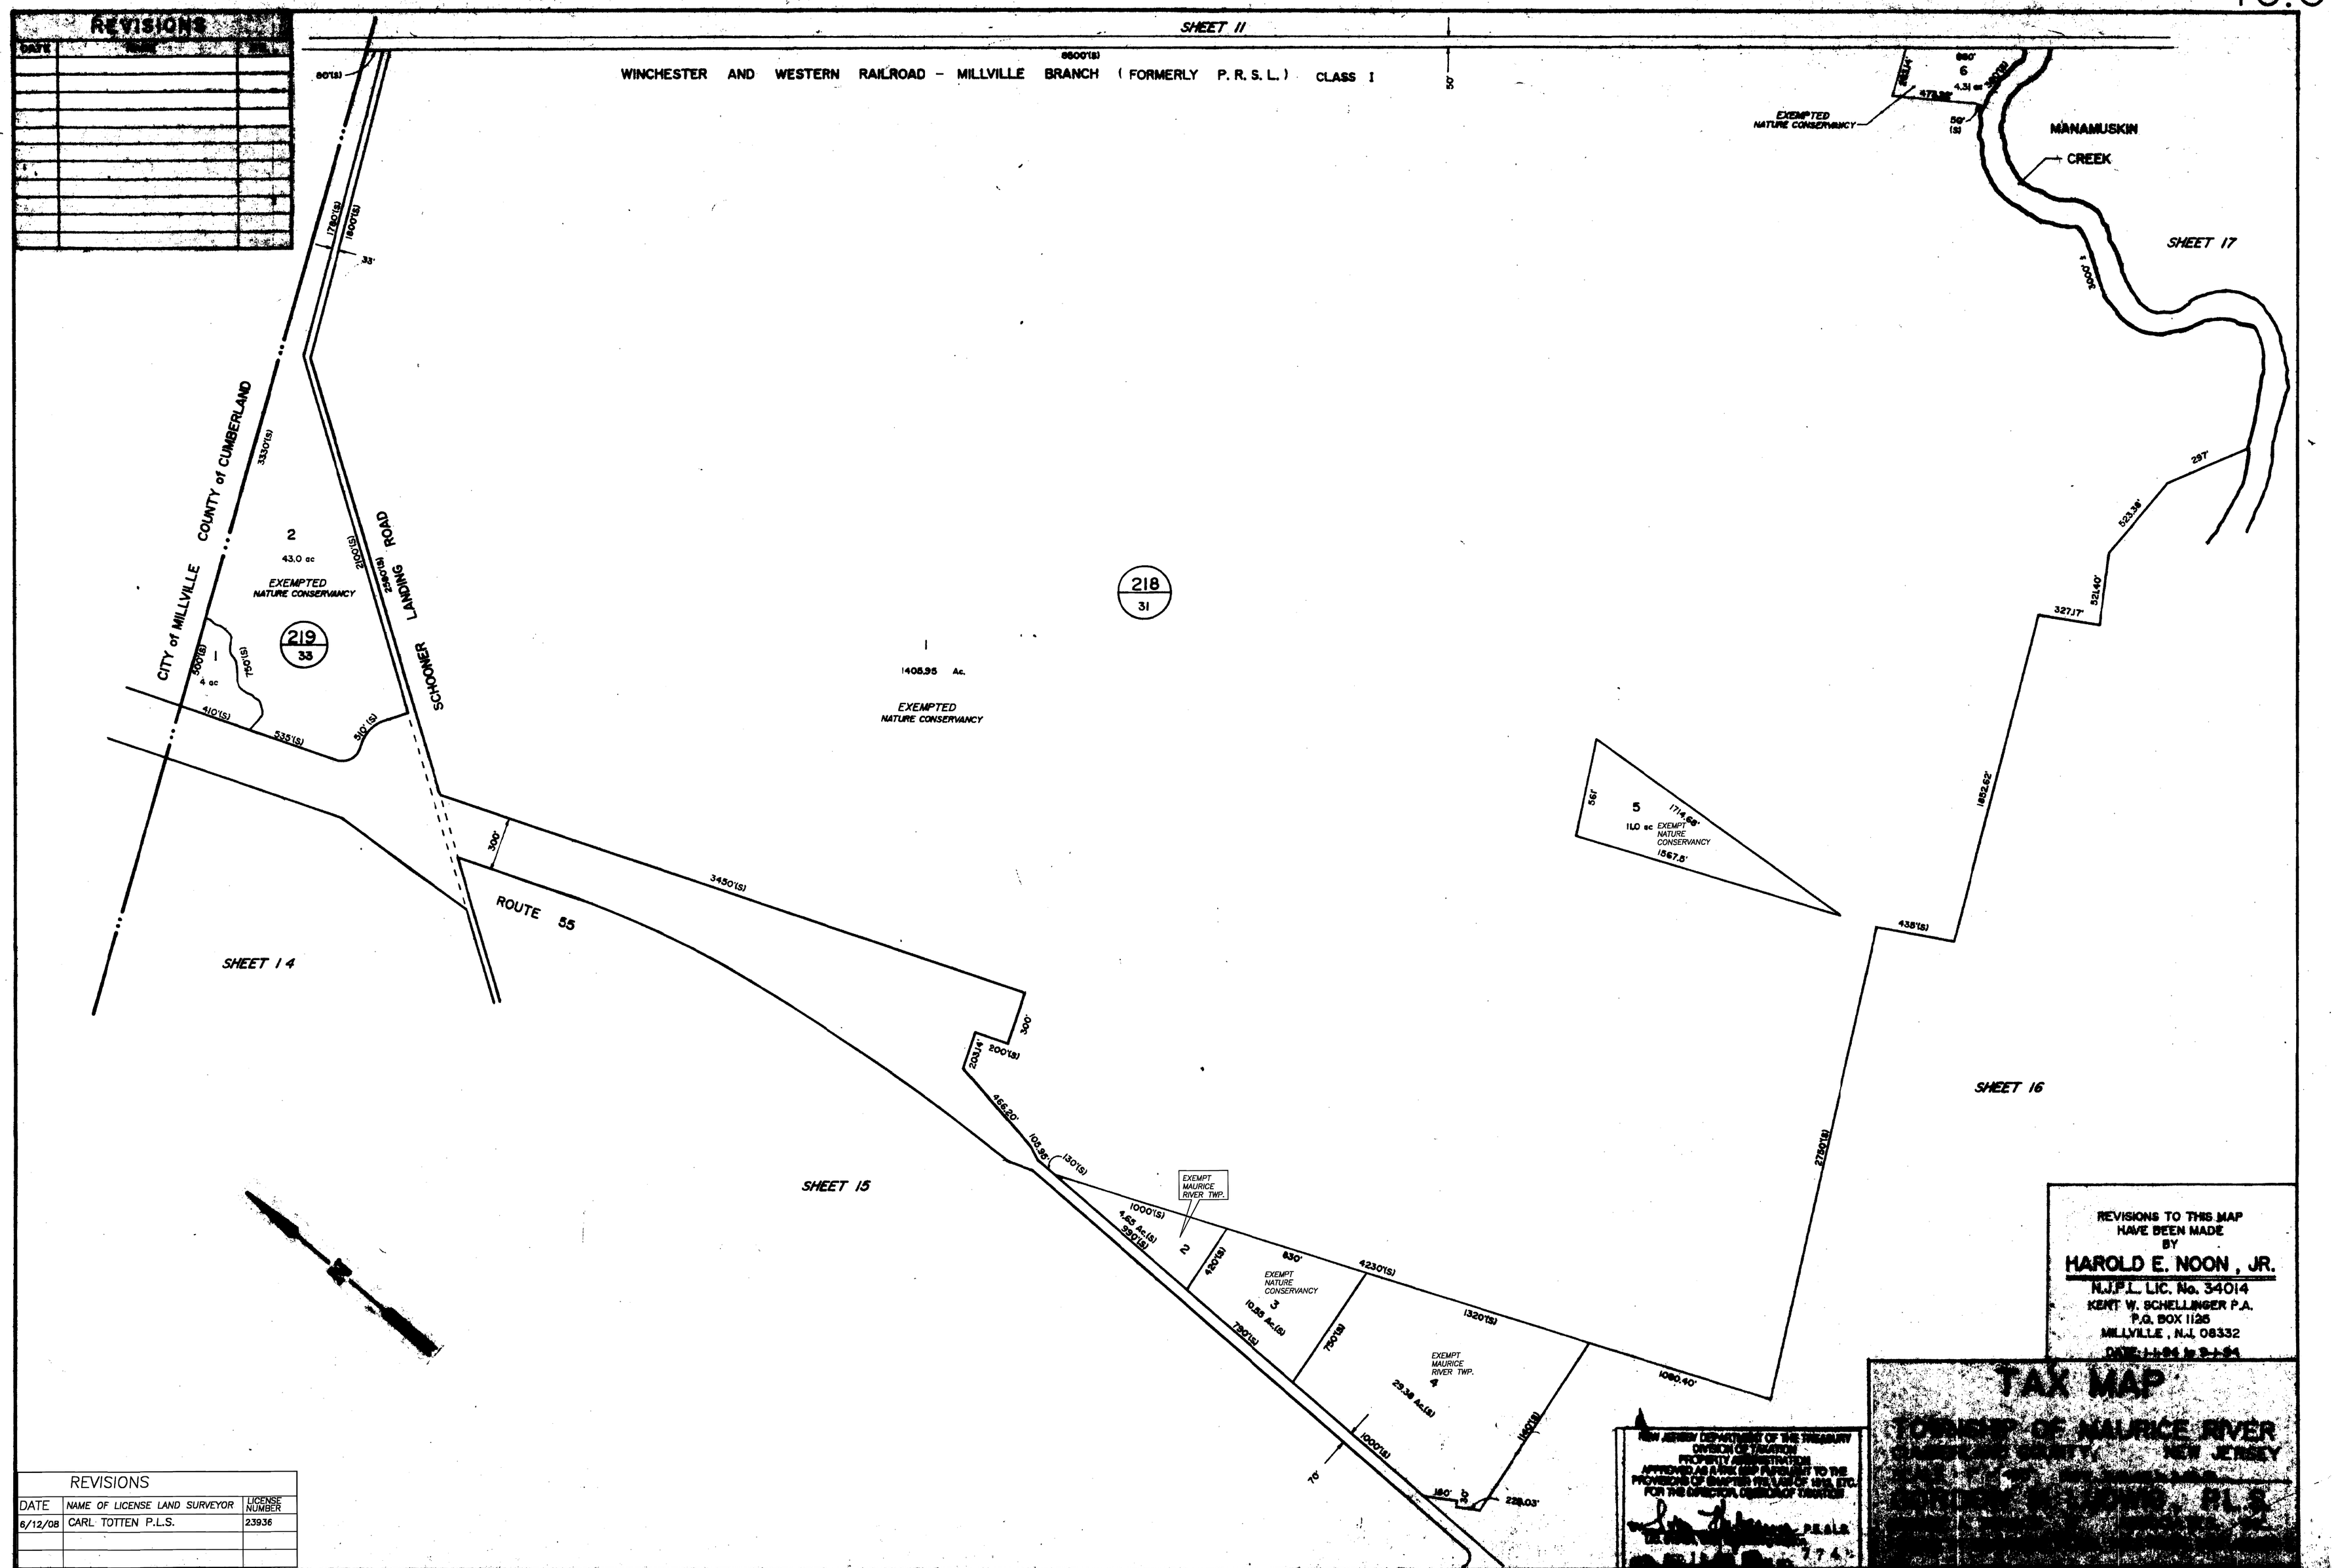
REVISIONS
SHEET 11
WINCHESTER AND WESTERN RAILROAD - MILLVILLE BRANCH (FORMERLY P.R.S.L.) CLASS I
MANAMUSKIN
CREEK
SHEET 17
EXEMPTED NATURE CONSERVANCY
CITY of MILLVILLE COUNTY of CUMBERLAND
SCHOONER LANDING ROAD
2
43.0 ac
EXEMPTED NATURE CONSERVANCY
219
33
218
31
1
1405.95 Ac.
EXEMPTED NATURE CONSERVANCY
5
11.0 ac
EXEMPT NATURE CONSERVANCY
ROUTE 55
SHEET 14
SHEET 15
SHEET 16
EXEMPT MAURICE RIVER TWP.
EXEMPT NATURE CONSERVANCY
EXEMPT MAURICE RIVER TWP.
REVISIONS TO THIS MAP HAVE BEEN MADE BY
HAROLD E. NOON, JR.
N.J.P.L. LIC. No. 34014
KENT W. SCHELLINGER P.A.
P.O. BOX 1126
MILLVILLE, N.J. 08332
TAX MAP
TOWNSHIP OF MAURICE RIVER
NEW JERSEY
REVISIONS
DATE
NAME OF LICENSE LAND SURVEYOR
LICENSE NUMBER
6/12/08
CARL TOTTEN P.L.S.
23936