REVISIONS		
DATE	NAME	NO.
11/24/97	BLOCK 218 REVISE LOTS 26 & 27	1
5/4/99	BLOCK 218 ADD SUBD. LOTS 56 TO 56.04	2
9/16/99	ADD 25' ROW BL. 218 L 19	3
11/8/08	REV BLK 218 LOTS 60, 62, 63 & 64 CREATE LOTS 62.01 & 62.02 PER SUBDIV.	4
1/3/12	BLK 218, LOT 56.04 SHOW CORRECT # & AC.	5
3/28/12	REV. BLK 218, LOT 55 PER SURVEY.	6

REVISIONS TO THIS MAP
HAVE BEEN MADE BY
CARL TOTTEN, LAND SURVEYOR
N.J.P.L.S. LICENSE 23936
CARL TOTTEN ASSOCIATES, INC.
P O BOX 217
ESTELL MANOR, NEW JERSEY 08319
CERTIFICATE OF AUTHORIZATION 24GA27963100
10/11/2006

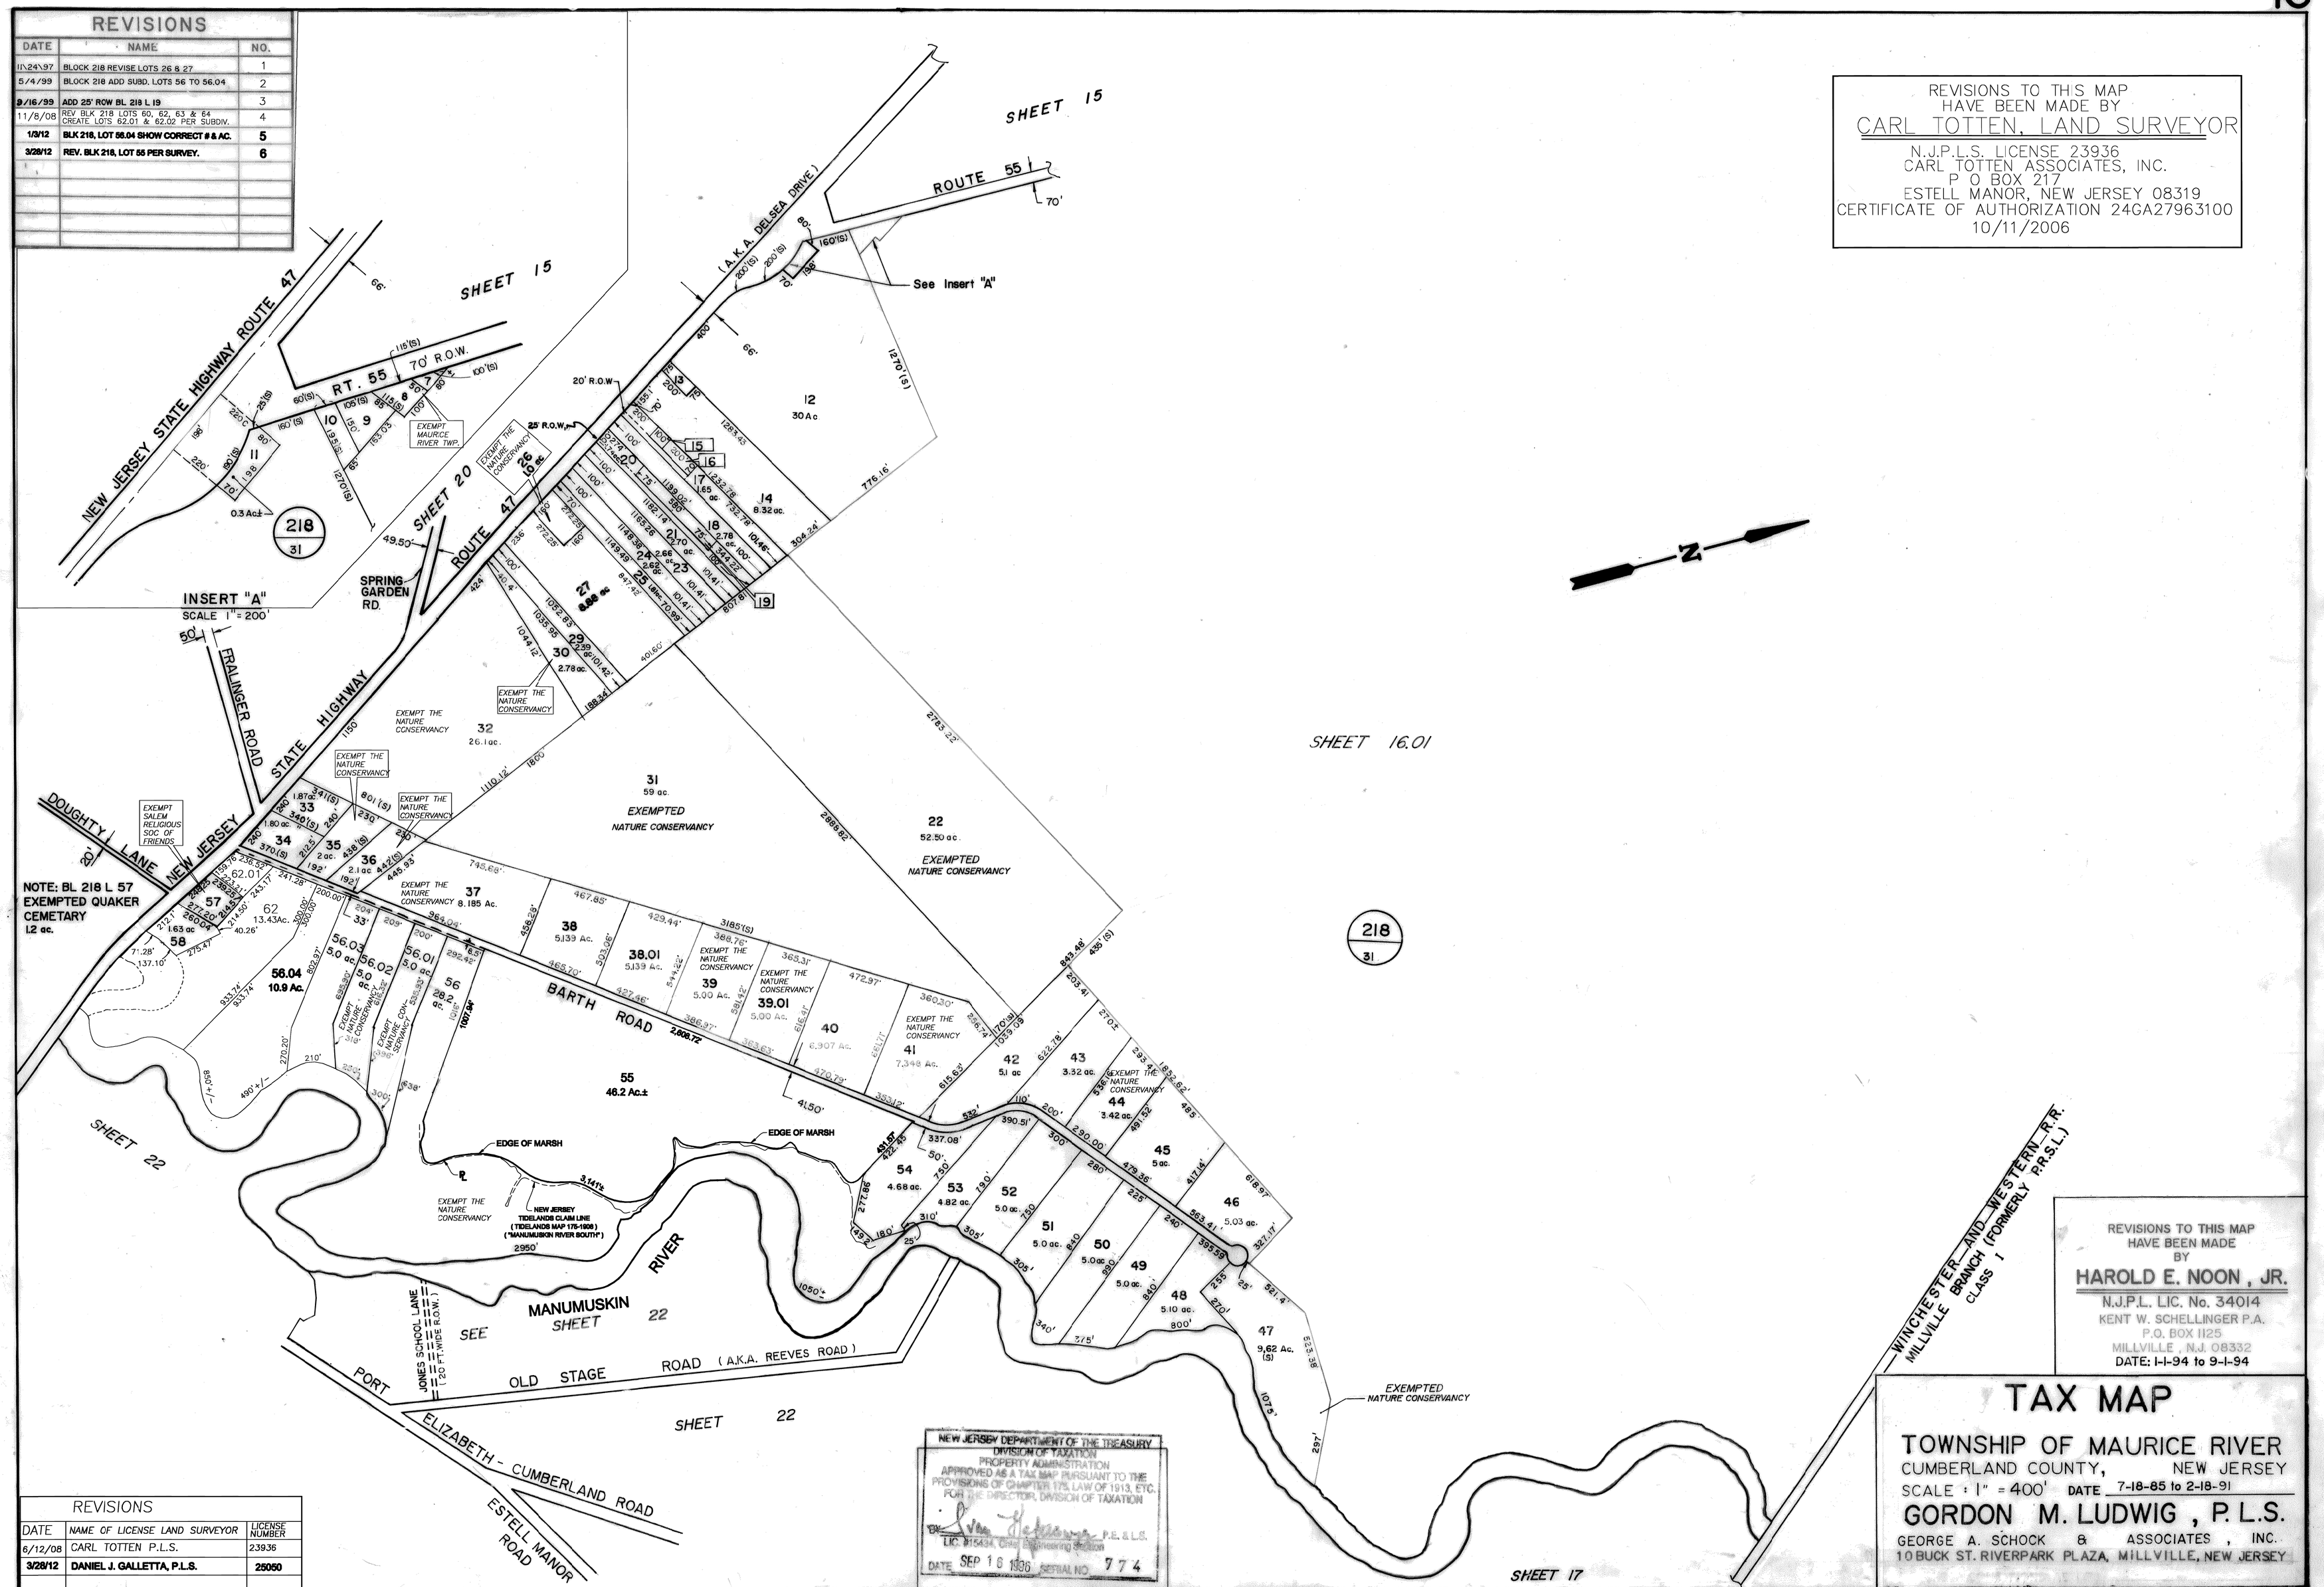

NEW JERSEY DEPARTMENT OF THE TREASURY
DIVISION OF TAXATION
PROPERTY ADMINISTRATION
APPROVED AS A TAX MAP PURSUANT TO THE PROVISIONS OF CHAPTER 175, LAW OF 1913, ETC.
FOR THE DIRECTOR, DIVISION OF TAXATION
BY: P.E. & L.S.
LIC. #15434, Chief Engineering Section
DATE SEP 16 1986 SERIAL NO. 774

REVISIONS		
DATE	NAME OF LICENSE LAND SURVEYOR	LICENSE NUMBER
6/12/08	CARL TOTTEN P.L.S.	23936
3/28/12	DANIEL J. GALLETTA, P.L.S.	25050

REVISIONS TO THIS MAP
HAVE BEEN MADE
BY
HAROLD E. NOON, JR.
N.J.P.L. LIC. No. 34014
KENT W. SCHELLINGER P.A.
P.O. BOX 1125
MILLVILLE, N.J. 08332
DATE: 1-1-94 to 9-1-94

TAX MAP

TOWNSHIP OF MAURICE RIVER
CUMBERLAND COUNTY, NEW JERSEY
SCALE : 1" = 400' DATE 7-18-85 to 2-18-91
GORDON M. LUDWIG, P.L.S.
GEORGE A. SCHOCK & ASSOCIATES, INC.
10 BUCK ST. RIVERPARK PLAZA, MILLVILLE, NEW JERSEY