REVISIONS		
DATE	NAME	NO.
1/3/12	ADDED "EXEMPT - MRT" TO VARIOUS LOTS	1

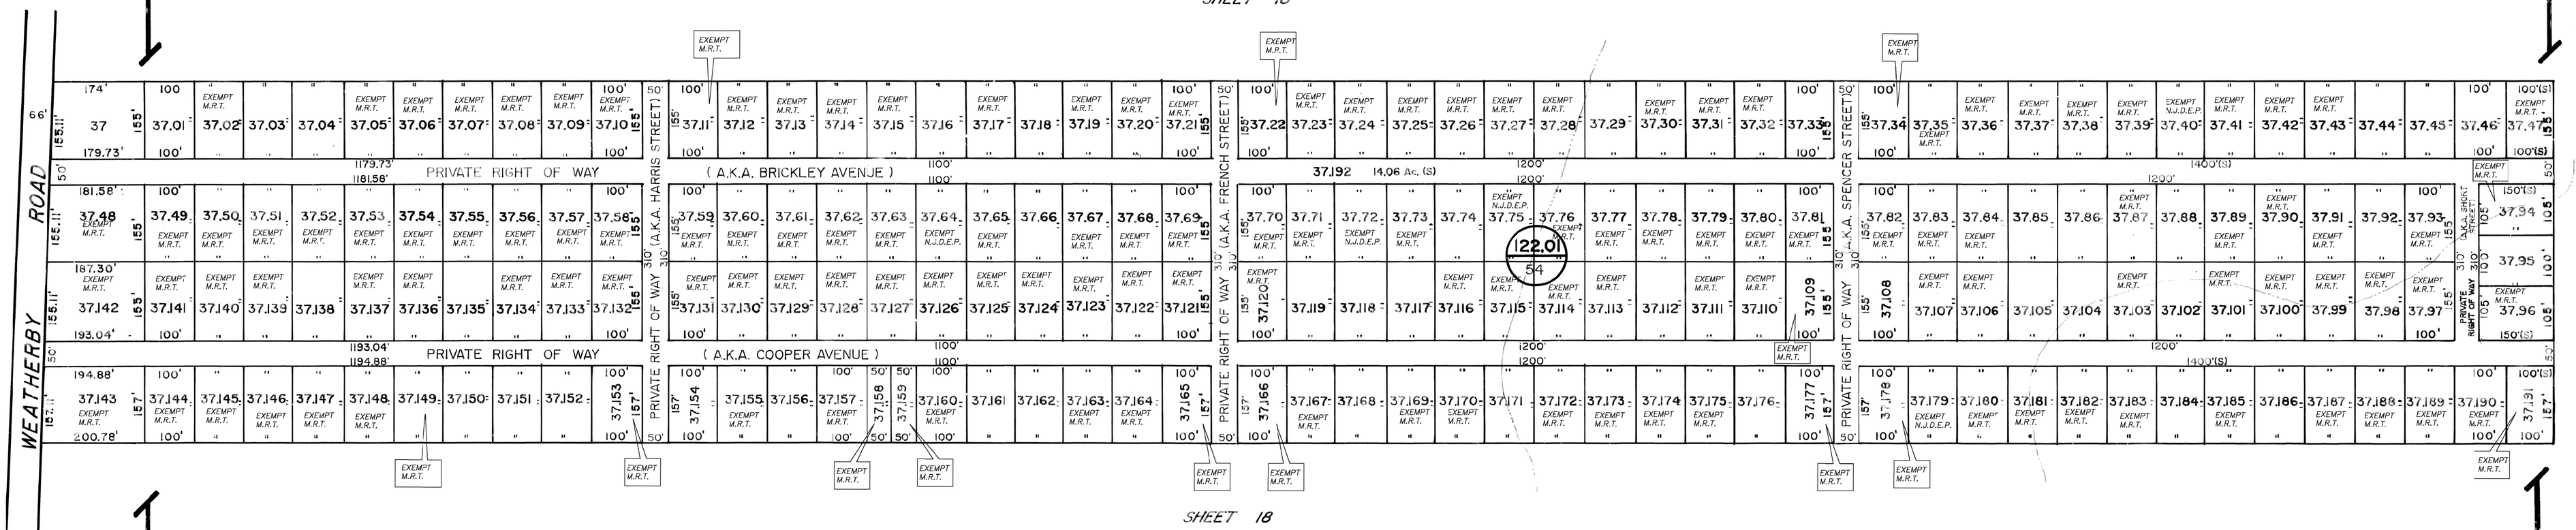

DELAWARE BAY ESTATES

REVISIONS		
DATE	NAME OF LICENSE LAND SURVEYOR	LICENSE NUMBER
6/12/08	CARL TOTTEN P.L.S.	23936
1/3/12	DANIEL J. GALLETTA, P.L.S.	25050

NEW JERSEY DEPARTMENT OF THE TREASURY
DIVISION OF TAXATION
PROPERTY ADMINISTRATION
APPROVED AS A TAX MAP PURSUANT TO THE PROVISIONS OF CHAPTER 175, LAW OF 1913, ETC.
FOR THE DIRECTOR, DIVISION OF TAXATION
P.E. & L.S.
T.E. #15434 Chief Engineering Section
DATE SEP 15 1998 SERIAL NO. 774

TAX MAP
TOWNSHIP OF MAURICE RIVER
CUMBERLAND COUNTY, NEW JERSEY
SCALE 1" = 150' DATE 01-02-96
HAROLD E. NOON, JR. P.L.S.
KENT W. SCHELLINGER P.A.
P.O. BOX 1125 MILLVILLE, N.J. 08332