REVISIONS		
DATE	NAME	NO.
07/09/2001	ADD SUBDIVISION LOTS 59 & 61 BLOCK 67	1.
3/27/08	ROTATED DIMENSIONS OF BLOCK 67 LOTS 23 & 24 FOR READABILITY	2.
3/27/08	MOVE BLOCK DESIGNATION BLOCK 61 LOTS 11 & 12: FOR READABILITY	3.

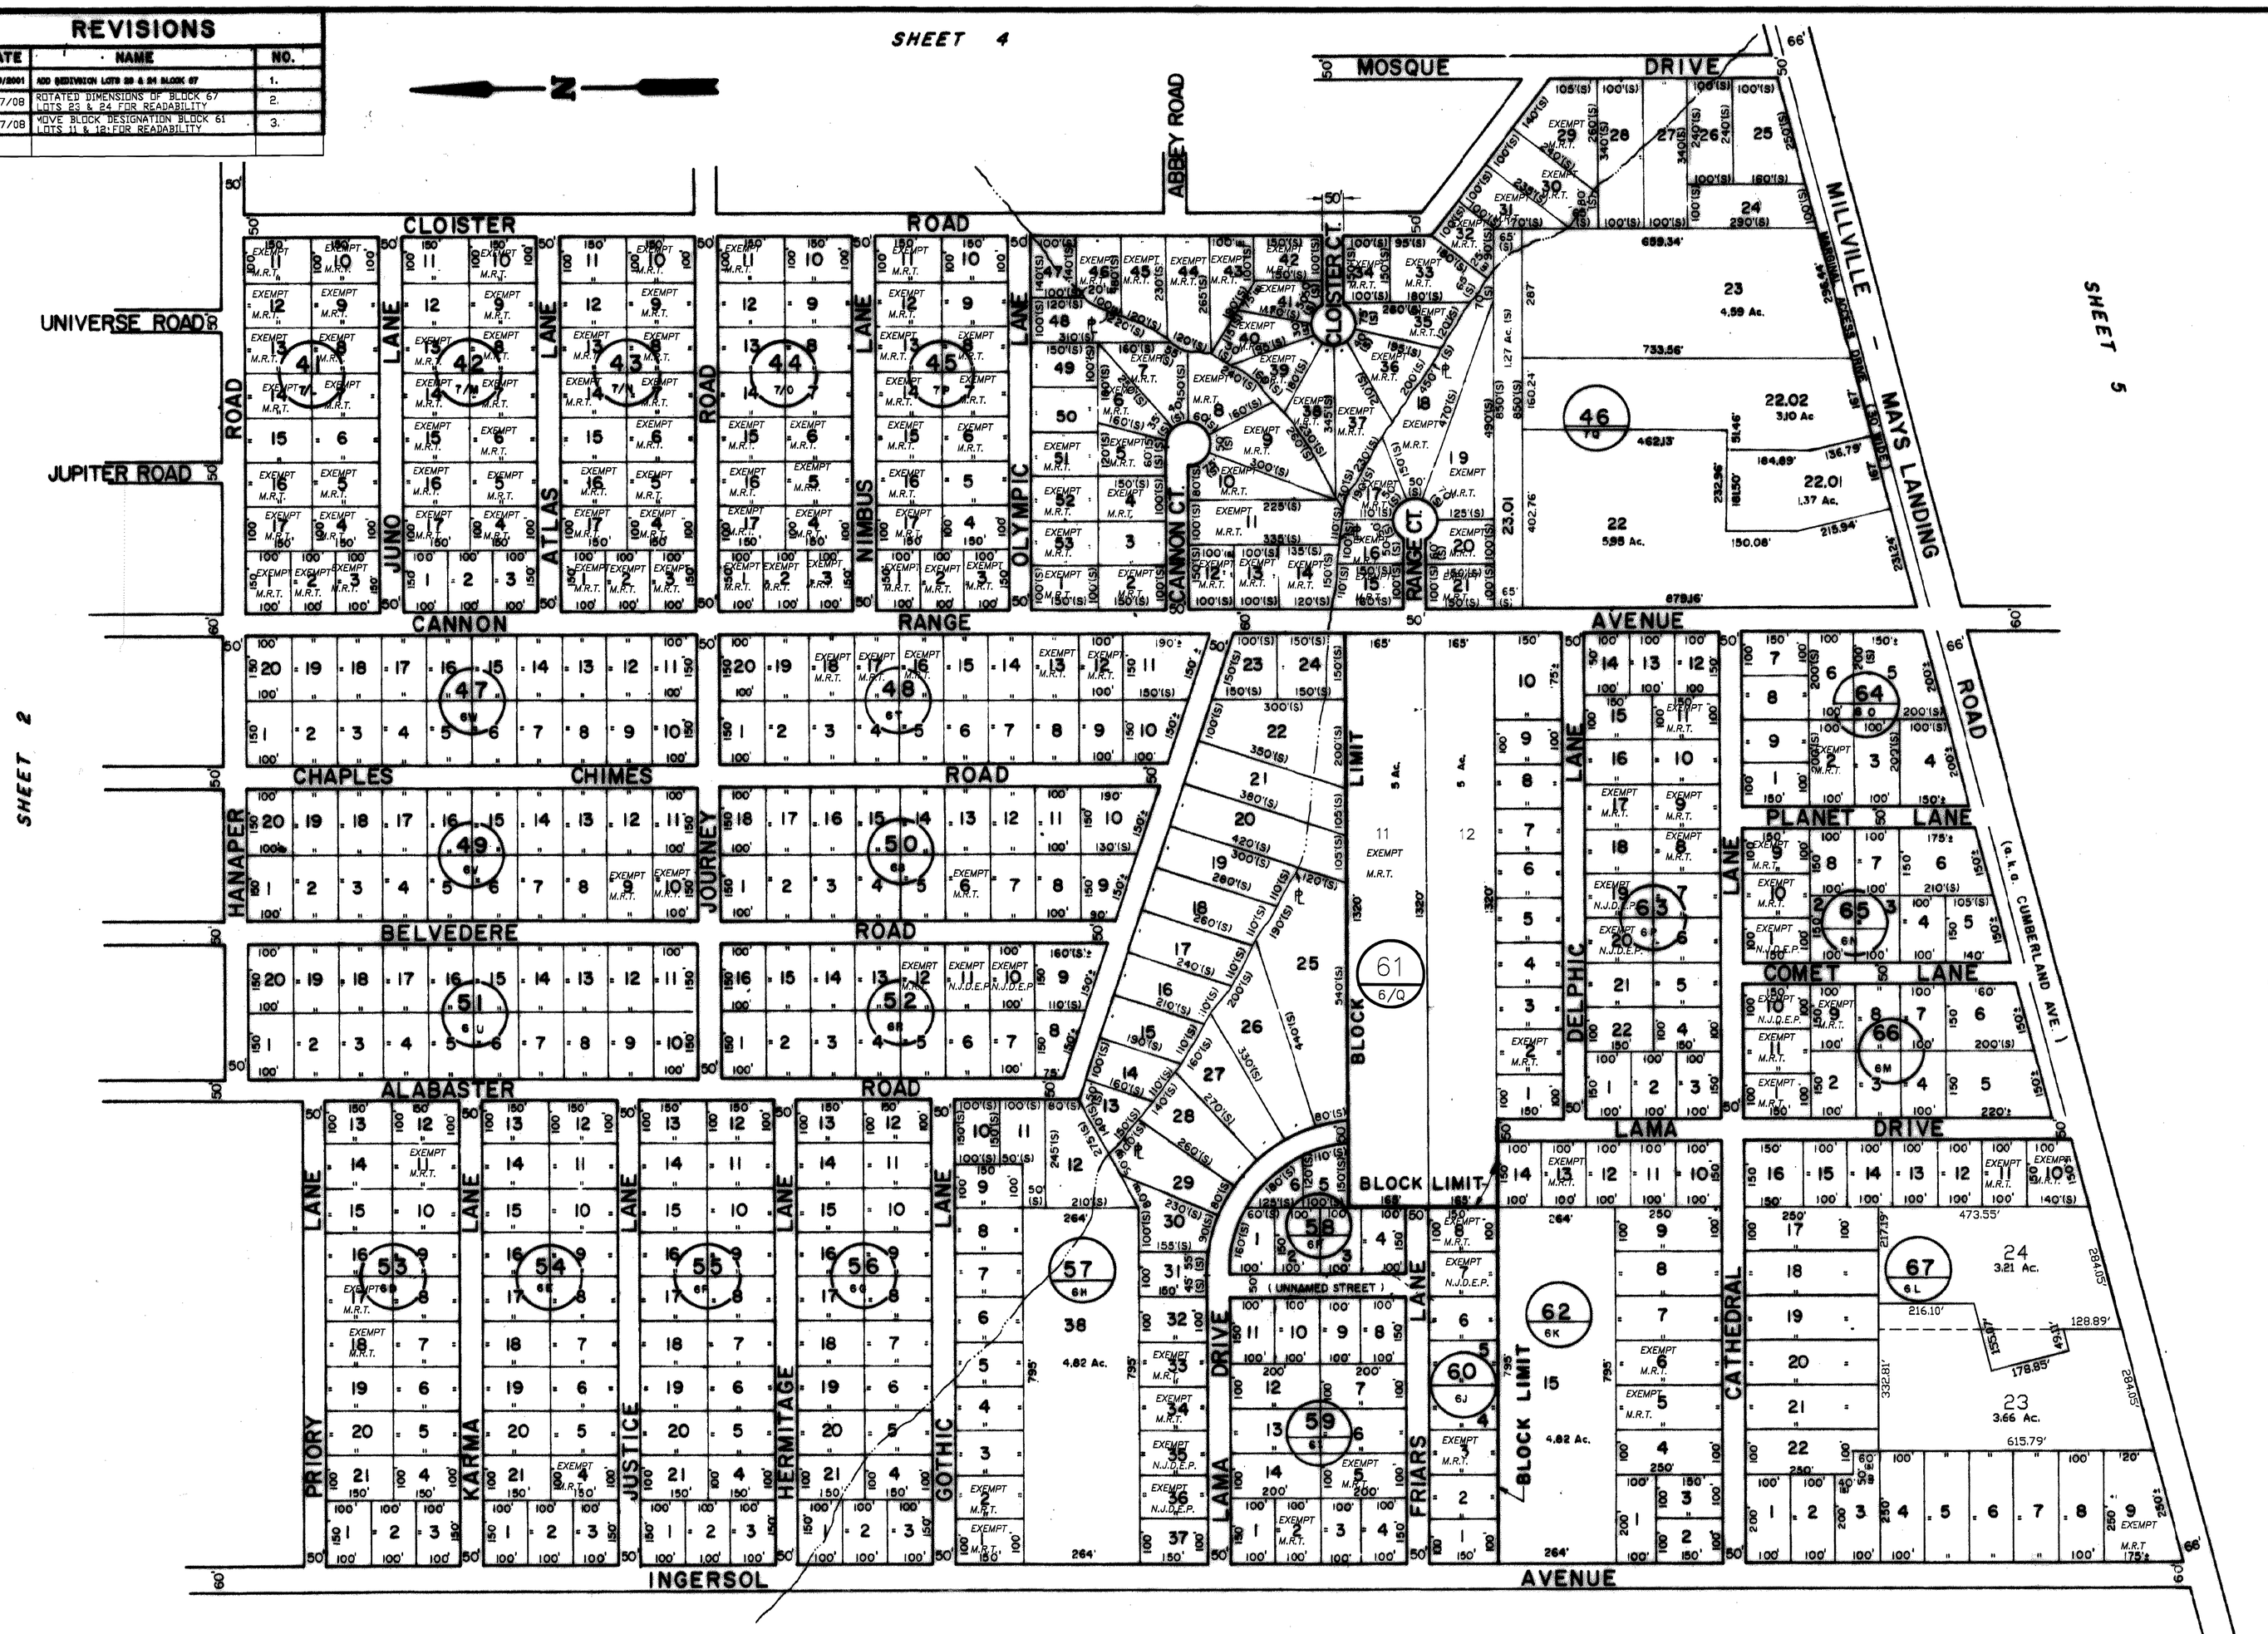

REVISIONS		
DATE	NAME OF LICENSED LAND SURVEYOR	LICENSE NUMBER
6/12/08	CARL TOTTEN, P.L.S.	23936

NEW JERSEY DEPARTMENT OF THE TREASURY
DIVISION OF TAXATION
PURSUANT TO THE LAW OF 1913, ETC.
P.E. & L.S.
SEP 16 SERIAL NO. 774

REVISIONS TO THIS MAP HAVE BEEN MADE BY
HAROLD E. NOON, JR.
N.J.P.L. LIC. No. 34014
KENT W. SCHELLINGER P.A.
P.O. BOX 1125
MILLVILLE, N.J. 08332
DATE: 1-1-94 to 9-1-94

TAX MAP

TOWNSHIP OF MAURICE RIVER
CUMBERLAND COUNTY, NEW JERSEY
SCALE 1" = 200' DATE 7-18-85 to 2-18-91
GORDON M. LUDWIG, P.L.S.
GEORGE A. SCHOCK & ASSOCIATES, INC.
10 BUCK ST. RIVERPARK PLAZA, MILLVILLE, NEW JERSEY