REVISIONS		
DATE	NAME	NO.
9/21/99	BLOCK 263 LOT 28 REV ACREAGE PER NOON MEMO 9/21/99	1
9/11/02	BLOCK 263 LOTS 4,22-23,34-35,31-32,38 &41 BLOCK 265 LOT 6 REV PER NJDEP SURVEY	2
03/30/08	ADD MISSING DIMENSIONS BLOCK 263 LOT 8 LOT 34	3
1/3/12	ADDED "EXEMPT - M.R.T." NOTE BLOCK 263 LOT 37	4
8/23/13	BLK 263, LOT 9 PER DEED	5

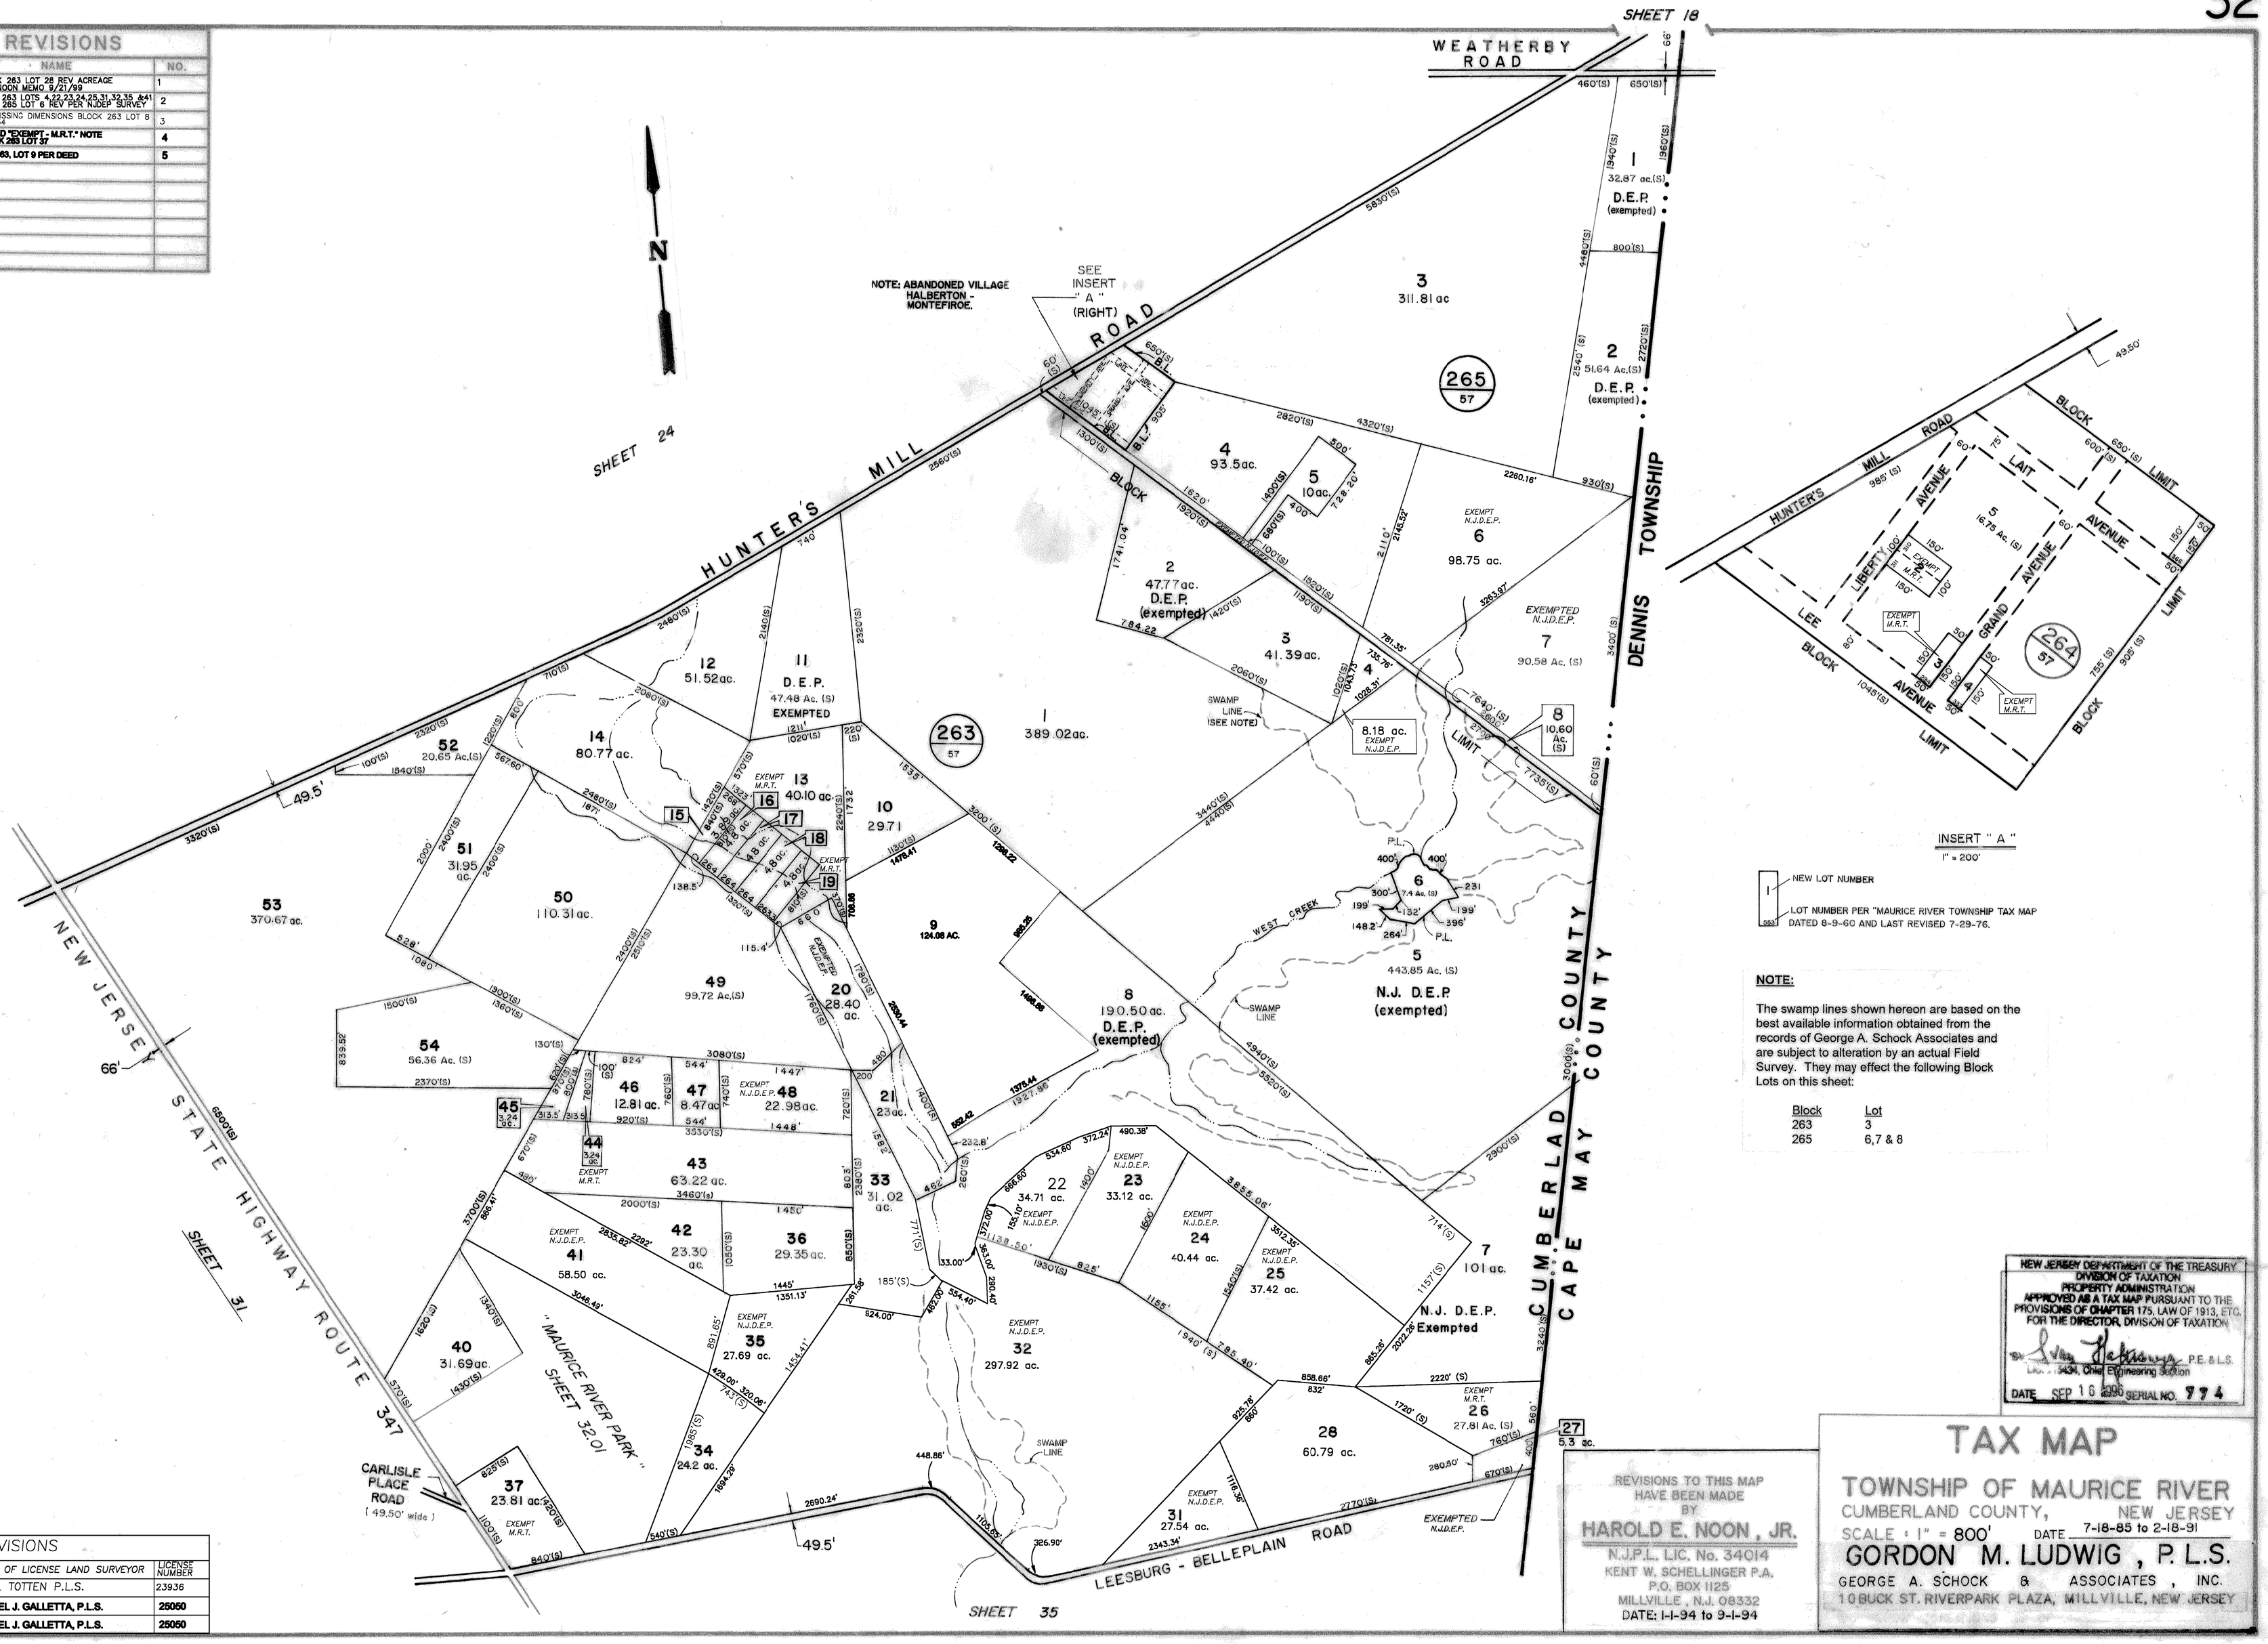

NOTE:

The swamp lines shown hereon are based on the best available information obtained from the records of George A. Schock Associates and are subject to alteration by an actual Field Survey. They may effect the following Block Lots on this sheet:

Block	Lot
263	3
265	6,7 & 8

NEW JERSEY DEPARTMENT OF THE TREASURY
DIVISION OF TAXATION
PROPERTY ADMINISTRATION
APPROVED AS A TAX MAP PURSUANT TO THE PROVISIONS OF CHAPTER 175, LAW OF 1913, ETC. FOR THE DIRECTOR, DIVISION OF TAXATION
By: Ivan Hetkowsky P.E. & L.S.
Lic. No. 34341, Chief Engineering Section
DATE SEP 16 2005 SERIAL NO. 774

REVISIONS		
DATE	NAME OF LICENSE LAND SURVEYOR	LICENSE NUMBER
6/12/08	CARL TOTTEN P.L.S.	23936
1/3/12	DANIEL J. GALLETTA, P.L.S.	25050
8/23/13	DANIEL J. GALLETTA, P.L.S.	25050

REVISIONS TO THIS MAP HAVE BEEN MADE BY
HAROLD E. NOON, JR.
N.J.P.L. LIC. No. 34014
KENT W. SCHELLINGER P.A.
P.O. BOX 1125
MILLVILLE, N.J. 08332
DATE: 1-1-94 to 9-1-94

TAX MAP

TOWNSHIP OF MAURICE RIVER
CUMBERLAND COUNTY, NEW JERSEY
SCALE : 1" = 800' DATE 7-18-85 to 2-18-91
GORDON M. LUDWIG, P.L.S.
GEORGE A. SCHOCK & ASSOCIATES, INC.
10 BUCK ST. RIVERPARK PLAZA, MILLVILLE, NEW JERSEY