REVISIONS		
DATE	NAME	NO.
7/18/06	REV BLOCK 291 LOTS 42,43,44,45,46&47 BY SUBDIVISION AND CONSOLIDATE INTO 42&47	1
4/26/06	REV BLOCK 291 LOTS 70.02 & 70.03 BY JUDICIAL PARTITION	2
11/12/07	REV BLOCK 291 LOTS 70, 70.01 & 70.04 EASEMENT FOR PRIVATE R.O.W.	3
3/17/08	REV BLOCK 291 LOTS 52 & 41 TO REPLACE OMITTED SCALED DIMENSIONS	4

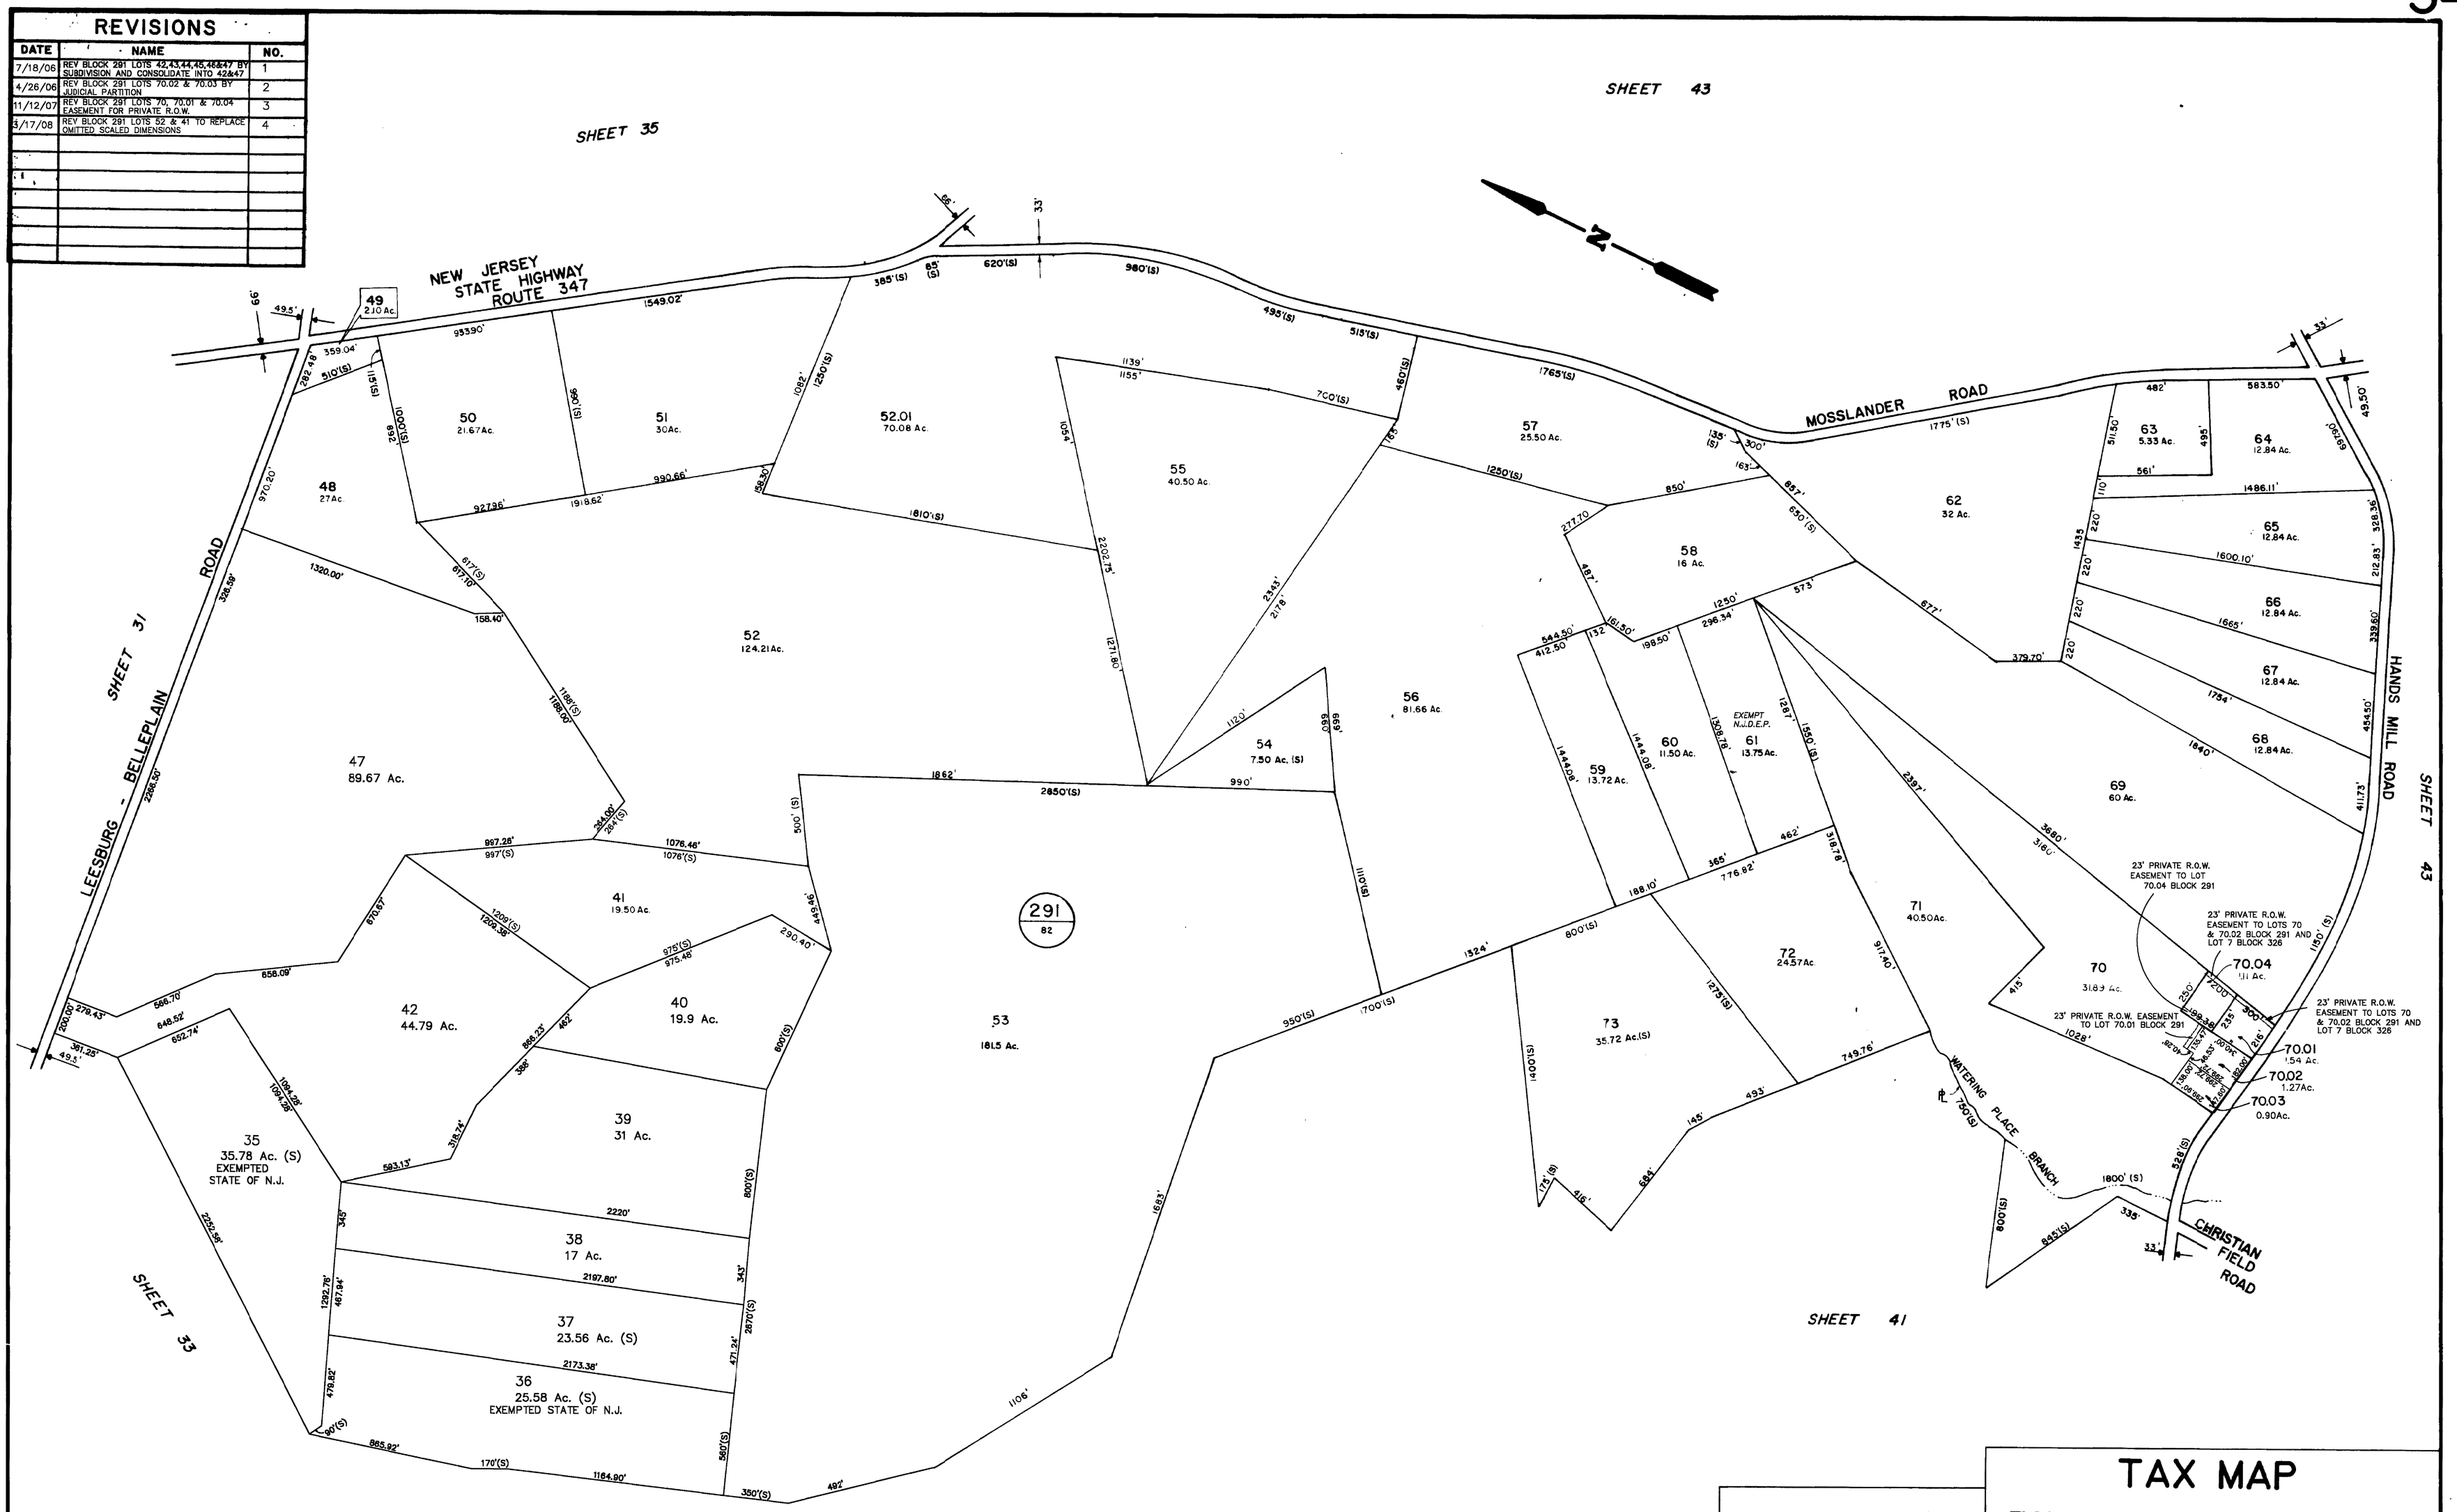

REVISIONS		
DATE	NAME OF LICENSE LAND SURVEYOR	LICENSE NUMBER
6/12/08	CARL TOTTEN P.L.S.	23936

NEW JERSEY DEPARTMENT OF THE TREASURY
DIVISION OF TAXATION
PROPERTY ADMINISTRATION
APPROVED AS A TAX MAP PURSUANT TO THE PROVISIONS OF CHAPTER 175, LAW OF 1913, ETC.
FOR THE DIRECTOR, DIVISION OF TAXATION
P.E. & L.S.
DATE SEP 16 1996 SERIAL NO. 774

REVISIONS TO THIS MAP HAVE BEEN MADE BY
HAROLD E. NOON, JR.
N.J.P.L. LIC. No. 34014
KENT W. SCHELLINGER P.A.
P.O. BOX 1125
MILLVILLE, N.J. 08332
DATE: 1-1-94 to 9-1-94

TAX MAP

TOWNSHIP OF MAURICE RIVER
CUMBERLAND COUNTY, NEW JERSEY
SCALE 1" = 400' DATE 7-18-85 to 2-18-91
GORDON M. LUDWIG, P.L.S.
GEORGE A. SCHOCK & ASSOCIATES, INC.
110 BUCK ST. RIVERPARK PLAZA, MILLVILLE, NEW JERSEY