REVISIONS		
DATE	NAME	NO.
9/11/02	REV BLK 293 LOTS 17, 18 & 19 PER NJDEP SURVEY	1
10/5/02	REV. BLOCK 293 LOTS 17, 18 &19 CORRECT CURVE DIST & ACREAGE.	2
11/11/02	REV. BLOCK 293 LOTS 8, 10 & 10.01 PER NJDEP SURVEY	3
2/06/04	REV. BLOCK 293 LOT 4 PER NJDEP SURVEY	4

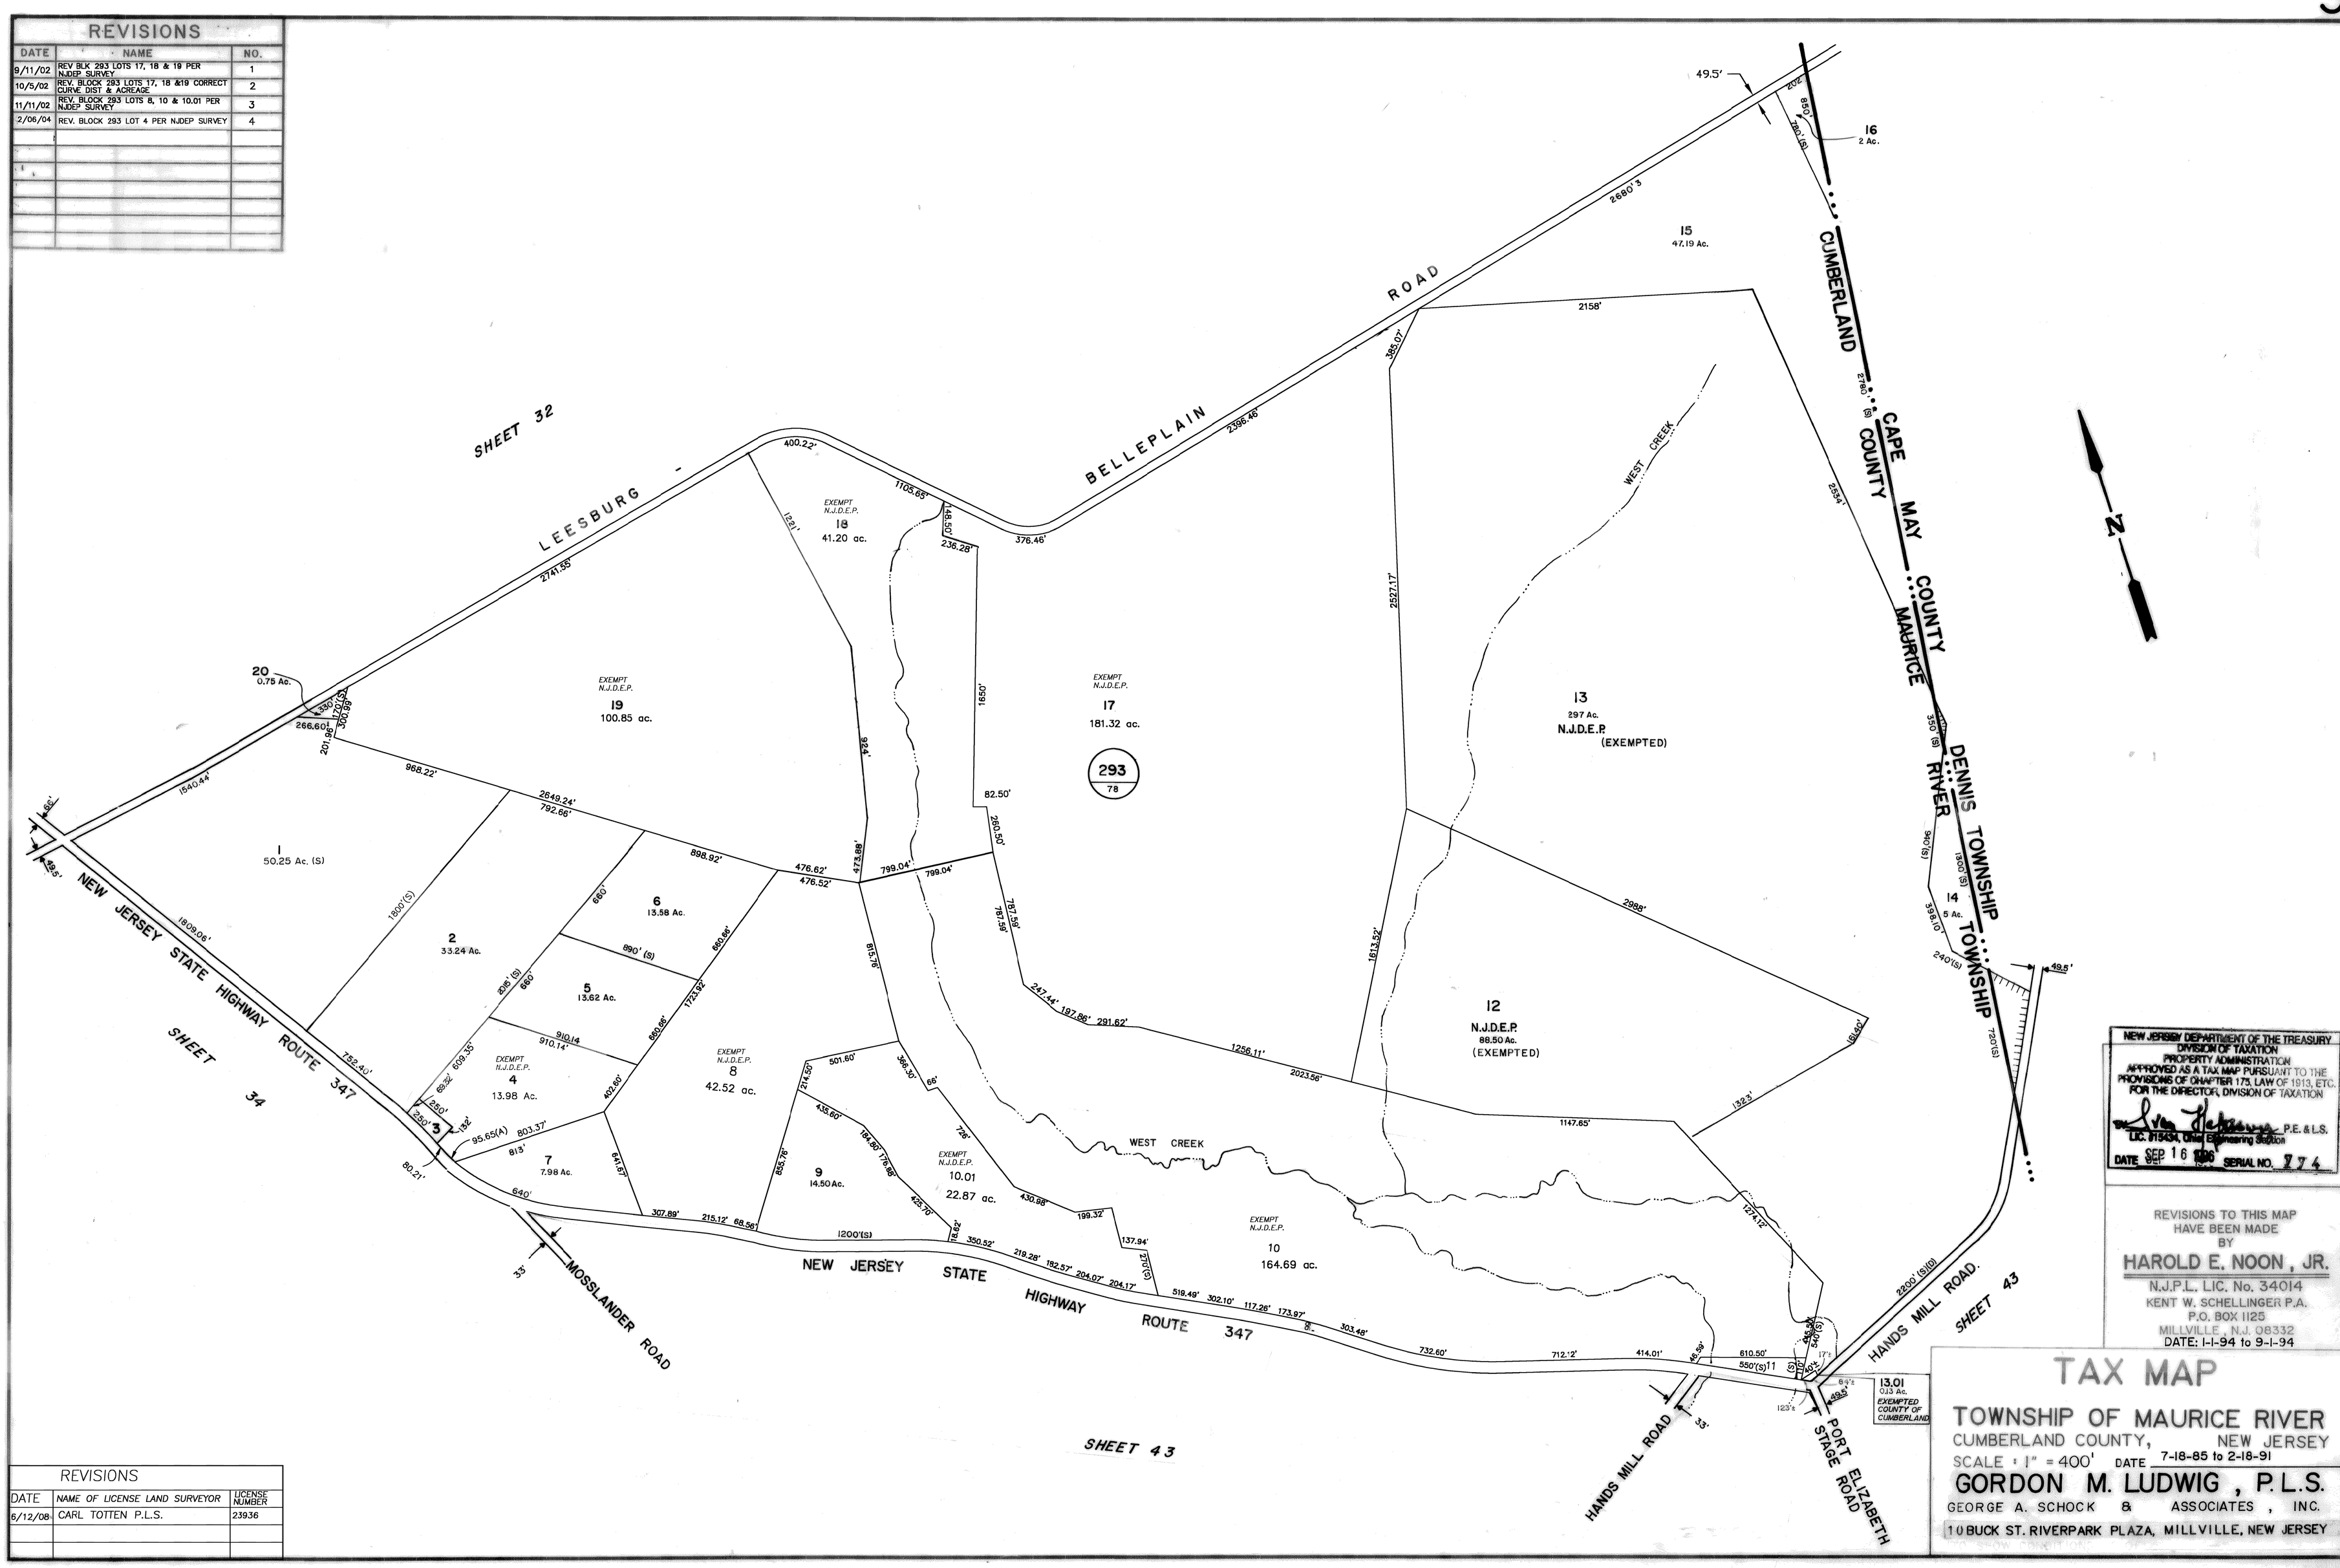

NEW JERSEY DEPARTMENT OF THE TREASURY
DIVISION OF TAXATION
PROPERTY ADMINISTRATION
APPROVED AS A TAX MAP PURSUANT TO THE PROVISIONS OF CHAPTER 175, LAW OF 1913, ETC.
FOR THE DIRECTOR, DIVISION OF TAXATION
P.E. & L.S.
LIC. #15434, Chief Engineering Section
DATE SEP 16 1996 SERIAL NO. 774

REVISIONS TO THIS MAP HAVE BEEN MADE BY
HAROLD E. NOON, JR.
N.J.P.L. LIC. No. 34014
KENT W. SCHELLINGER P.A.
P.O. BOX 1125
MILLVILLE, N.J. 08332
DATE: 1-1-94 to 9-1-94

TAX MAP

TOWNSHIP OF MAURICE RIVER
CUMBERLAND COUNTY, NEW JERSEY
SCALE : 1" = 400' DATE 7-18-85 to 2-18-91
GORDON M. LUDWIG, P.L.S.
GEORGE A. SCHOCK & ASSOCIATES, INC.
10 BUCK ST. RIVERPARK PLAZA, MILLVILLE, NEW JERSEY

REVISIONS		
DATE	NAME OF LICENSE LAND SURVEYOR	LICENSE NUMBER
6/12/08	CARL TOTTEN P.L.S.	23936