REVISIONS		
DATE	NAME	NO.
12/22/08	REV. BLK 294 LOTS 10.01 & 11 PER SUBDIVISION	1
2/09/09	REV. BLK 295 LOTS 18, 18.01& 18.02 PER SUBDIVISION	2
1/3/12	REMOVED NOTE FROM BLK 295 LOT 18.01	3

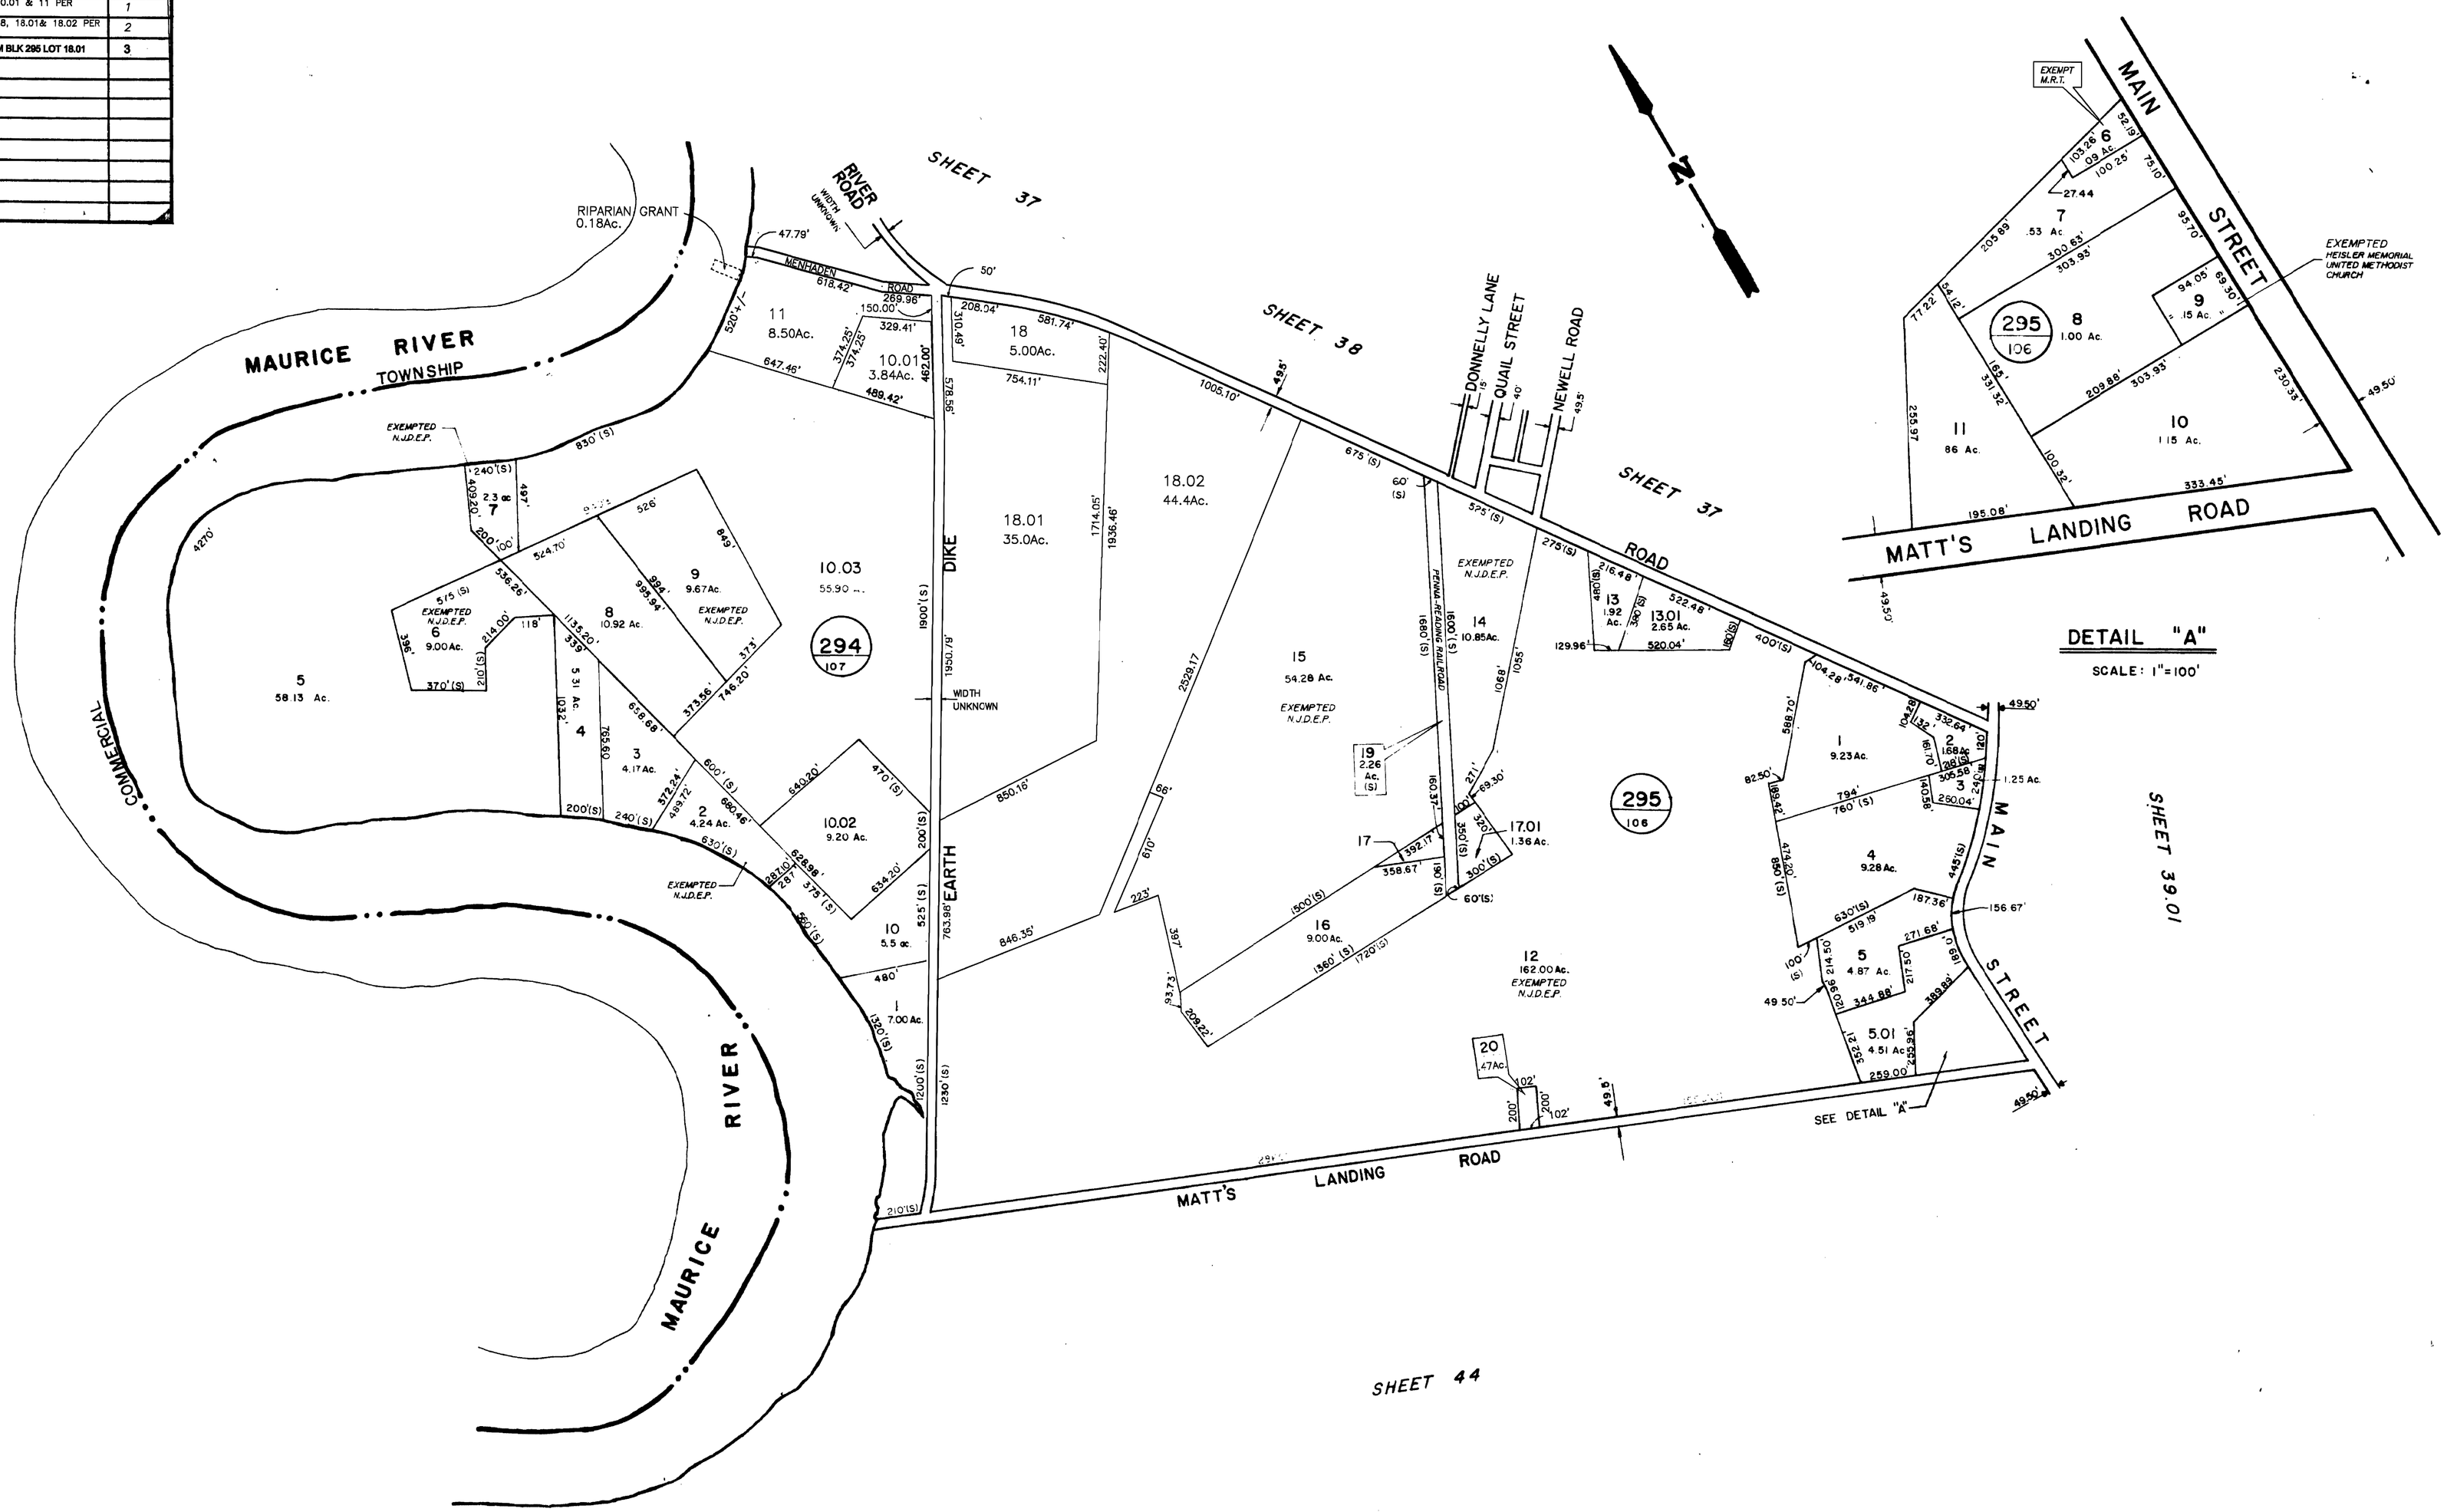

REVISIONS		
DATE	NAME OF LICENSE LAND SURVEYOR	LICENSE NUMBER
6/12/08	CARL TOTTEN P.L.S.	23936
1/3/12	DANIEL J. GALLETTA, P.L.S.	25050

NEW JERSEY DEPARTMENT OF THE TREASURY
DIVISION OF TAXATION
PROPERTY ADMINISTRATION
APPROVED AS A TAX MAP PURSUANT TO THE PROVISIONS OF CHAPTER 175, LAW OF 1913, ETC.
FOR THE DIRECTOR, DIVISION OF TAXATION
By: [signature] P.E. & L.S.
LIC. #15434, Chief Engineering Section
DATE SEP 16 1996 SERIAL NO. 774

REVISIONS TO THIS MAP HAVE BEEN MADE BY
HAROLD E. NOON, JR.
N.J.P.L. LIC. No. 34014
KENT W. SCHELLINGER P.A.
P.O. BOX 1125
MILLVILLE, N.J. 08332
DATE: 1-1-94 to 9-1-94

TAX MAP

TOWNSHIP OF MAURICE RIVER
CUMBERLAND COUNTY, NEW JERSEY
SCALE : 1" = 400' DATE 7-18-85 to 2-18-91

GORDON M. LUDWIG, P.L.S.
GEORGE A. SCHOCK & ASSOCIATES, INC.
10 BUCK ST. RIVERPARK PLAZA, MILLVILLE, NEW JERSEY