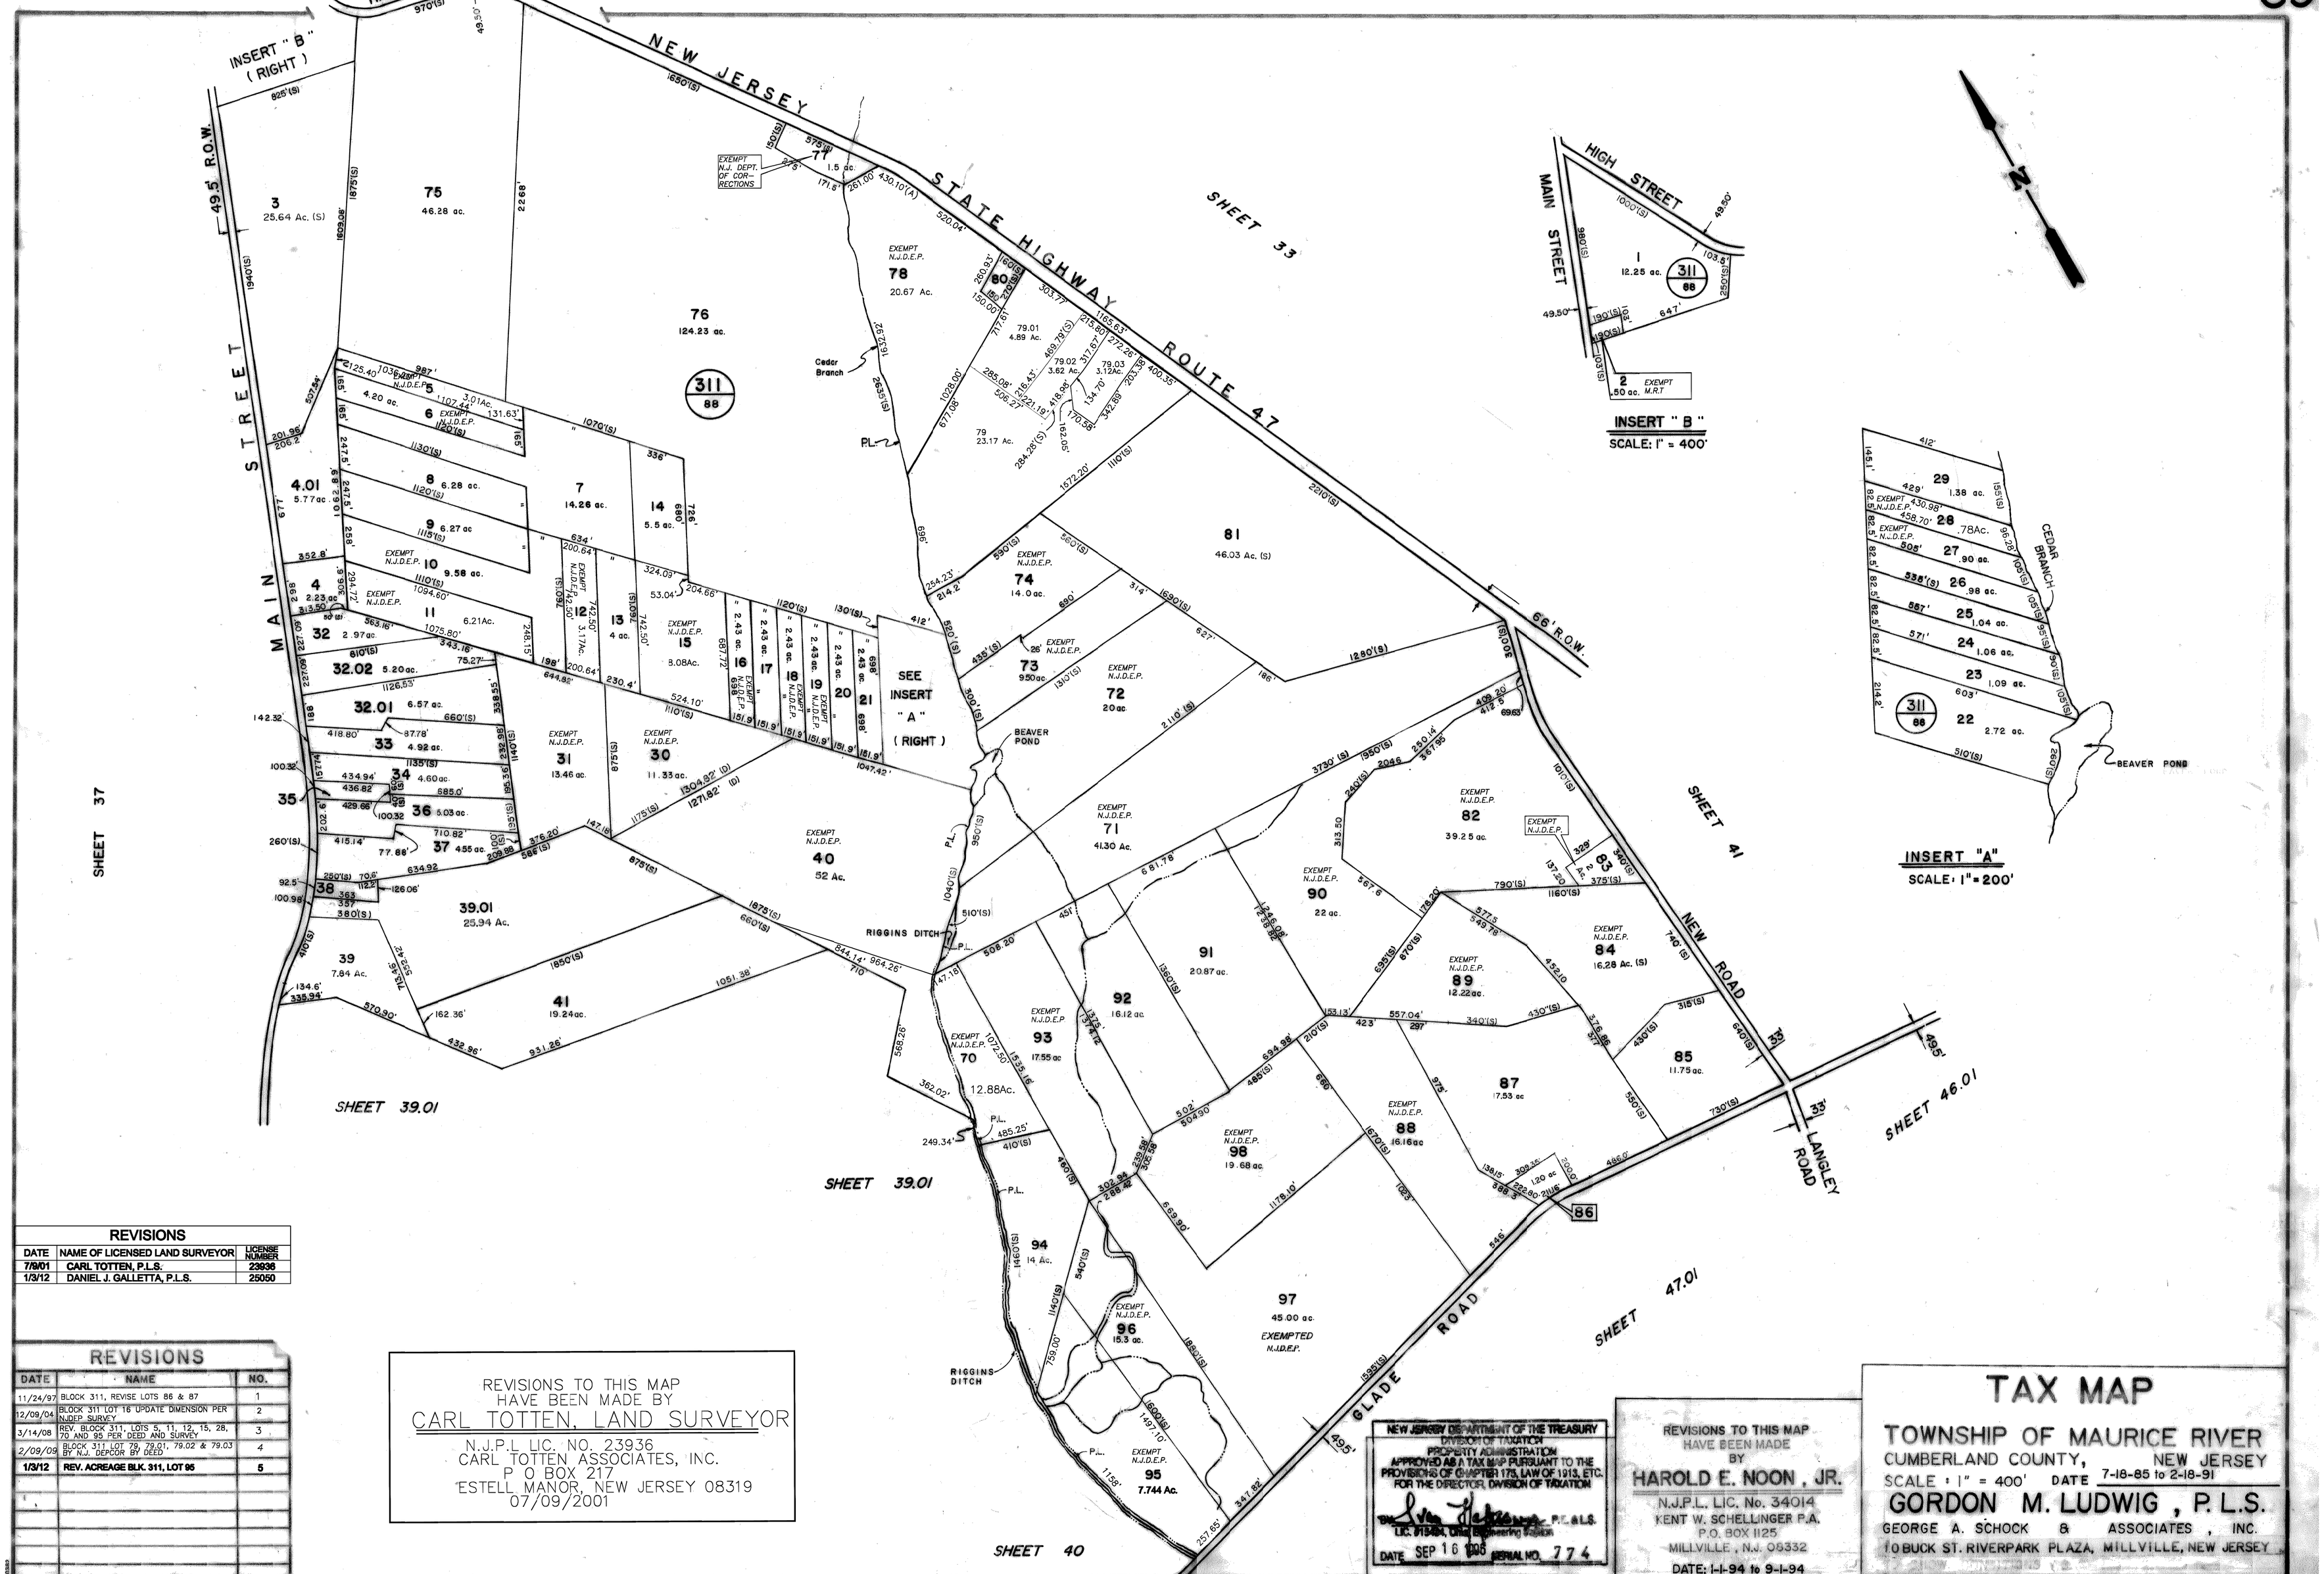

REVISIONS		
DATE	NAME OF LICENSED LAND SURVEYOR	LICENSE NUMBER
7/9/01	CARL TOTTEN, P.L.S.	23936
1/3/12	DANIEL J. GALLETTA, P.L.S.	25050

REVISIONS		
DATE	NAME	NO.
11/24/97	BLOCK 311, REVISE LOTS 86 & 87	1
12/09/04	BLOCK 311 LOT 16 UPDATE DIMENSION PER NJDEP SURVEY	2
3/14/08	REV. BLOCK 311, LOTS 5, 11, 12, 15, 28, 70 AND 95 PER DEED AND SURVEY	3
2/09/09	BLOCK 311 LOT 79, 79.01, 79.02 & 79.03 BY N.J. DEPCOR BY DEED	4
1/3/12	REV. ACREAGE BLK. 311, LOT 95	5

REVISIONS TO THIS MAP
HAVE BEEN MADE BY
CARL TOTTEN, LAND SURVEYOR
N.J.P.L LIC. NO. 23936
CARL TOTTEN ASSOCIATES, INC.
P O BOX 217
ESTELL MANOR, NEW JERSEY 08319
07/09/2001

NEW JERSEY DEPARTMENT OF THE TREASURY
DIVISION OF TAXATION
PROPERTY ADMINISTRATION
APPROVED AS A TAX MAP PURSUANT TO THE PROVISIONS OF CHAPTER 175, LAW OF 1913, ETC. FOR THE DIRECTOR, DIVISION OF TAXATION
BY [signature] P.E. & L.S.
LIC. #15494, Chief Engineering Section
DATE SEP 16 1996 SERIAL NO. 774

REVISIONS TO THIS MAP
HAVE BEEN MADE
BY
HAROLD E. NOON, JR.
N.J.P.L. LIC. No. 34014
KENT W. SCHELLINGER P.A.
P.O. BOX 1125
MILLVILLE, N.J. 08332
DATE: 1-1-94 to 9-1-94

TAX MAP

TOWNSHIP OF MAURICE RIVER
CUMBERLAND COUNTY, NEW JERSEY
SCALE: 1" = 400' DATE 7-18-85 to 2-18-91
GORDON M. LUDWIG, P.L.S.
GEORGE A. SCHOCK & ASSOCIATES, INC.
10 BUCK ST. RIVERPARK PLAZA, MILLVILLE, NEW JERSEY