REVISIONS		
DATE	NAME	NO.
5/19/99	RENAME WITNEY POINT RD PER RES	1
12/5/08	REV. BLK 322, LOTS 39, 40, 41, & 42 DEED OF CONSOLIDATION INT LOT 42	2
12/13/10	REV. BLK 322, LOT 54 PER DEED BK 1182 PAGE 814	3
12/13/10	REV. BLK 322, LOT 50 ACREAGE PER DEED BOOK 2083 PAGE 086	4

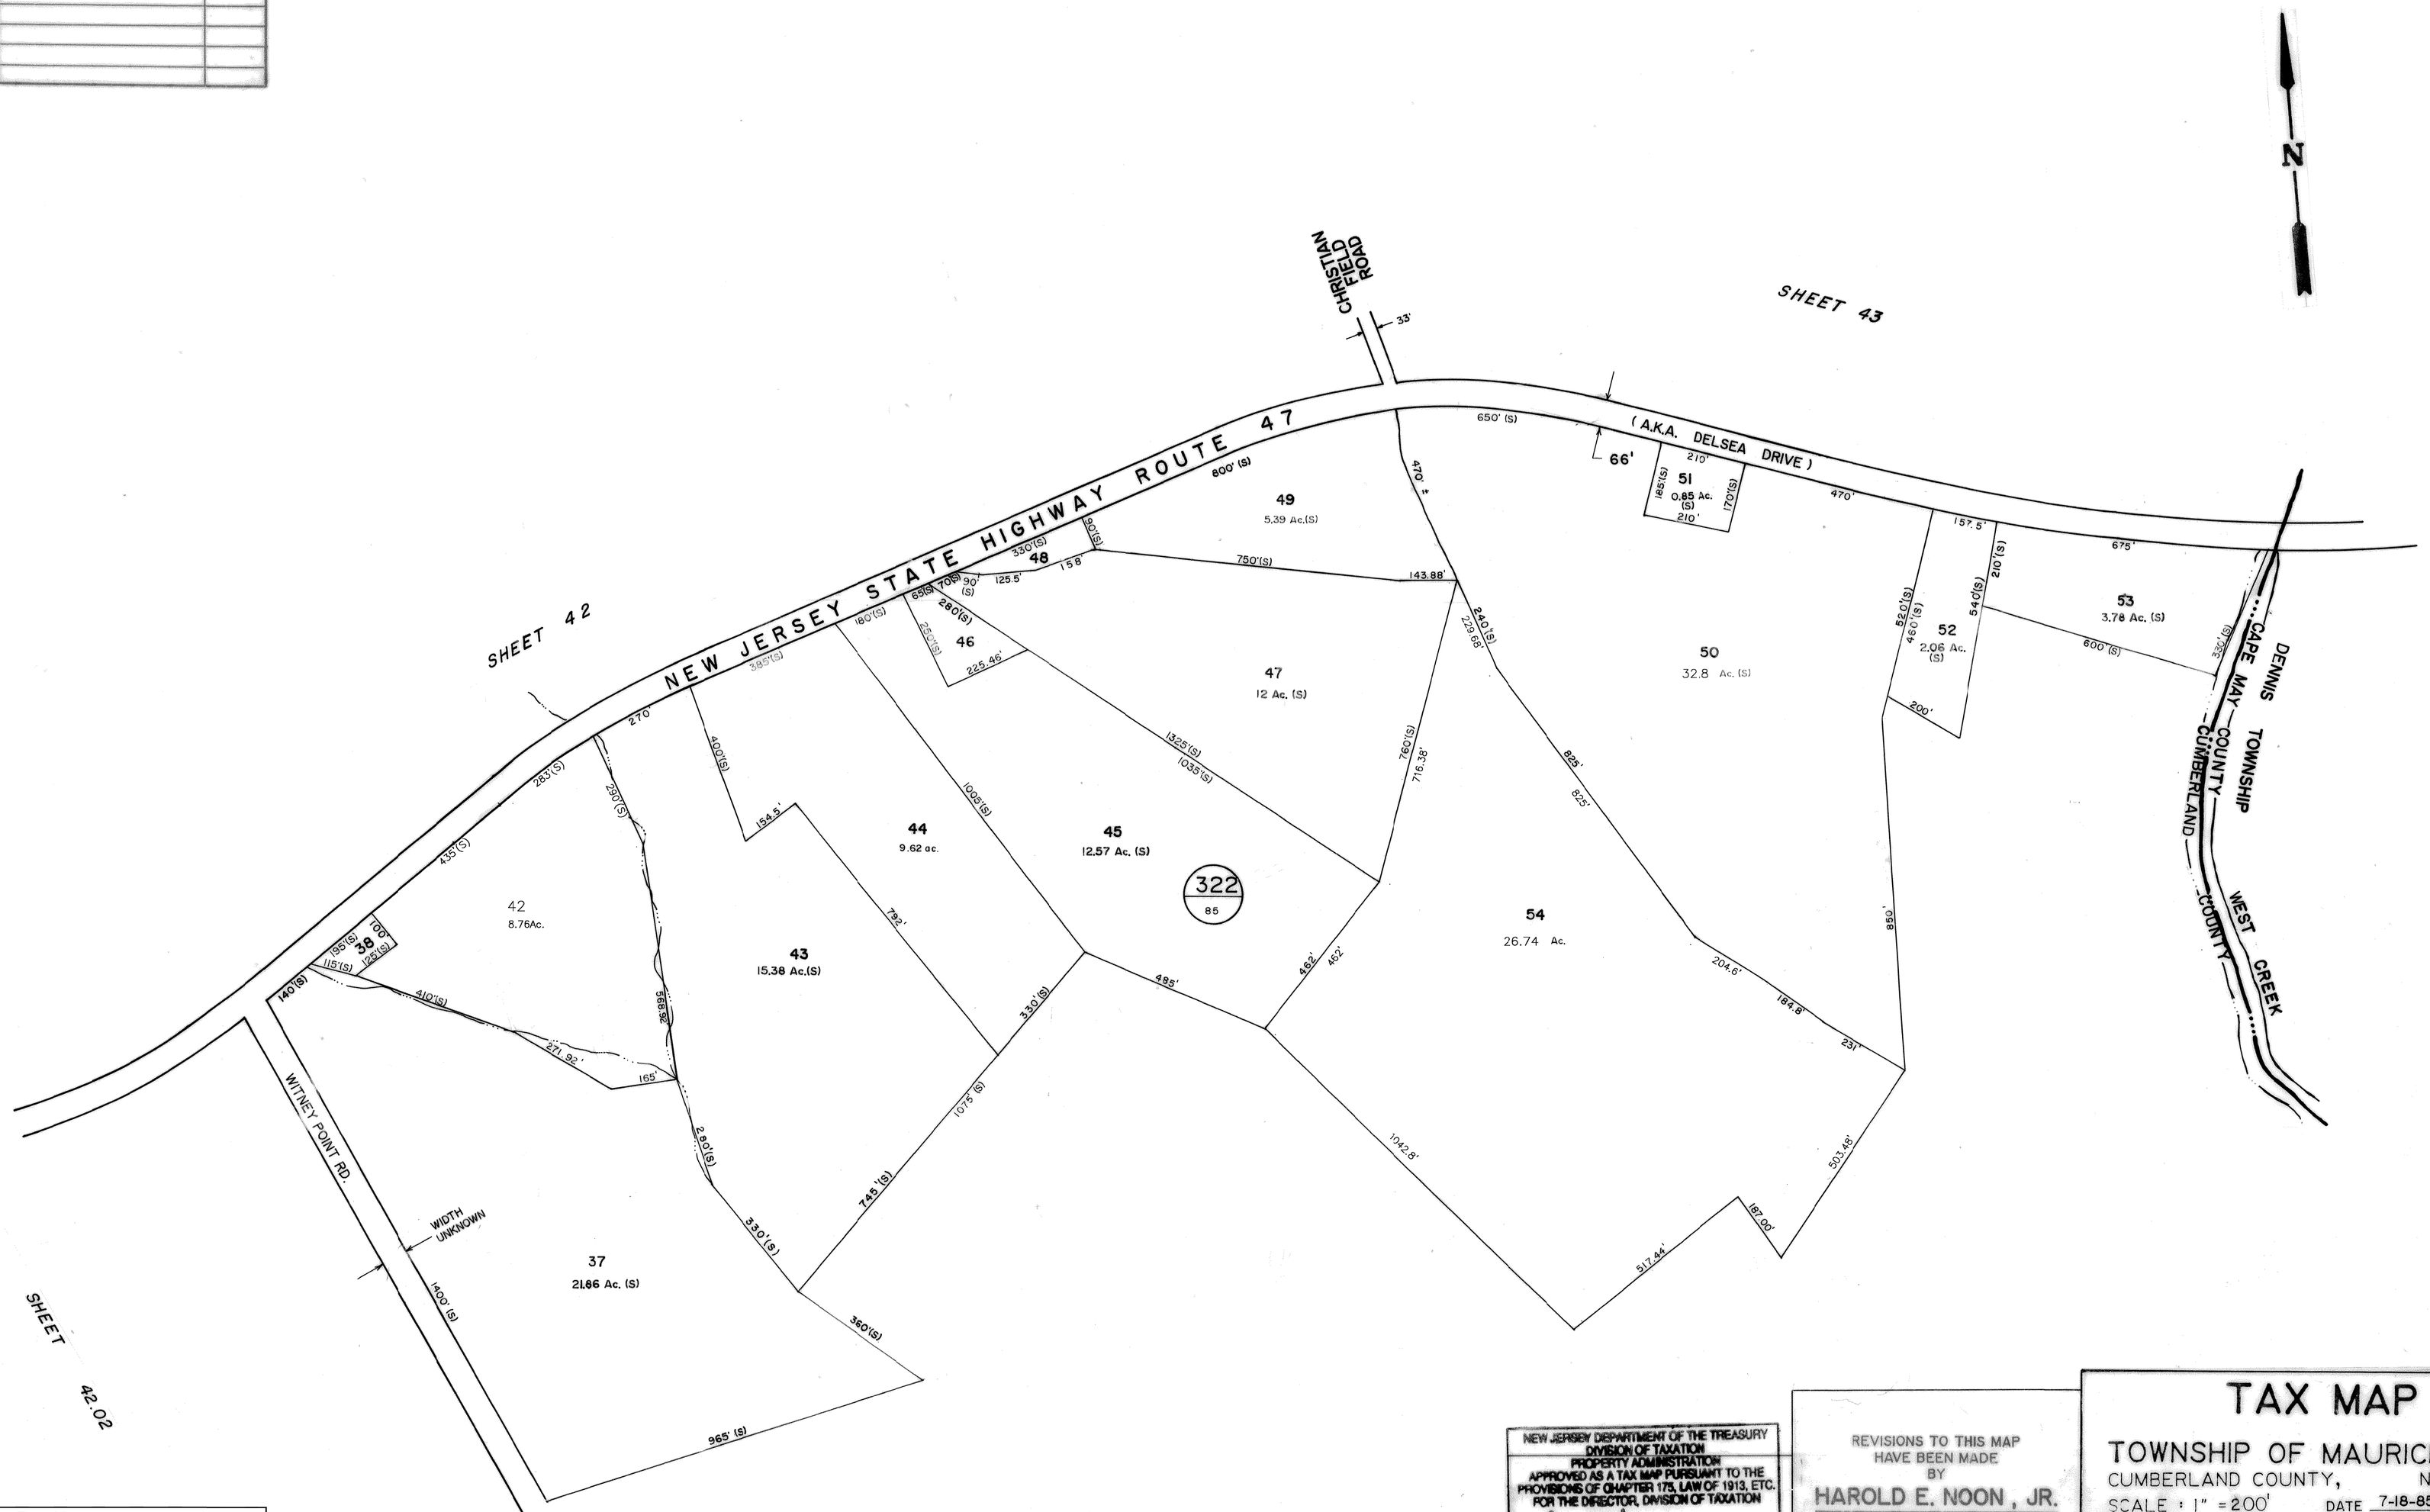

REVISIONS		
DATE	NAME OF LICENSE LAND SURVEYOR	LICENSE NUMBER
6/12/08	CARL TOTTEN P.L.S.	23936

NEW JERSEY DEPARTMENT OF THE TREASURY
DIVISION OF TAXATION
PROPERTY ADMINISTRATION
APPROVED AS A TAX MAP PURSUANT TO THE PROVISIONS OF CHAPTER 175, LAW OF 1913, ETC.
FOR THE DIRECTOR, DIVISION OF TAXATION
BY _____ P.E. & L.S.
LIC. 315434, Chief, Engineering Section
DATE SEP 16 1996 SERIAL NO. 274

REVISIONS TO THIS MAP HAVE BEEN MADE BY
HAROLD E. NOON, JR.
N.J.P.L. LIC. No. 34014
KENT W. SCHELLINGER P.A.
P.O. BOX 1125
MILLVILLE, N.J. 08332
DATE: 1-1-94 to 9-1-94

TAX MAP

TOWNSHIP OF MAURICE RIVER
CUMBERLAND COUNTY, NEW JERSEY
SCALE : 1" = 200' DATE 7-18-85 to 2-18-91
GORDON M. LUDWIG, P.L.S.
GEORGE A. SCHOCK & ASSOCIATES, INC.
10 BUCK ST. RIVERPARK PLAZA, MILLVILLE, NEW JERSEY