| REVISIONS | | |
|---|---|---|
| DATE | NAME | NO. |
| 7/06/02 | CONSOLIDATE BLOCK 326 LOTS 14, 14.01 & 15 INTO 14 | 1 |
| 5/17/09 | REV. BLK 326 LOT 5 PER SURVEY | 2 |
| 3/28/12 | REVISE BLOCK 326, LOT 10 ADDED "EXEMPT NJDEP" | 3 |

| REVISIONS | | |
|---|---|---|
| DATE | NAME OF LICENSE LAND SURVEYOR | LICENSE NUMBER |
| 7/6/02 | CARL TOTTEN, P.L.S. | 23936 |
| 3/28/12 | DANIEL J. GALLETTA, P.L.S. | 25050 |
| | | |

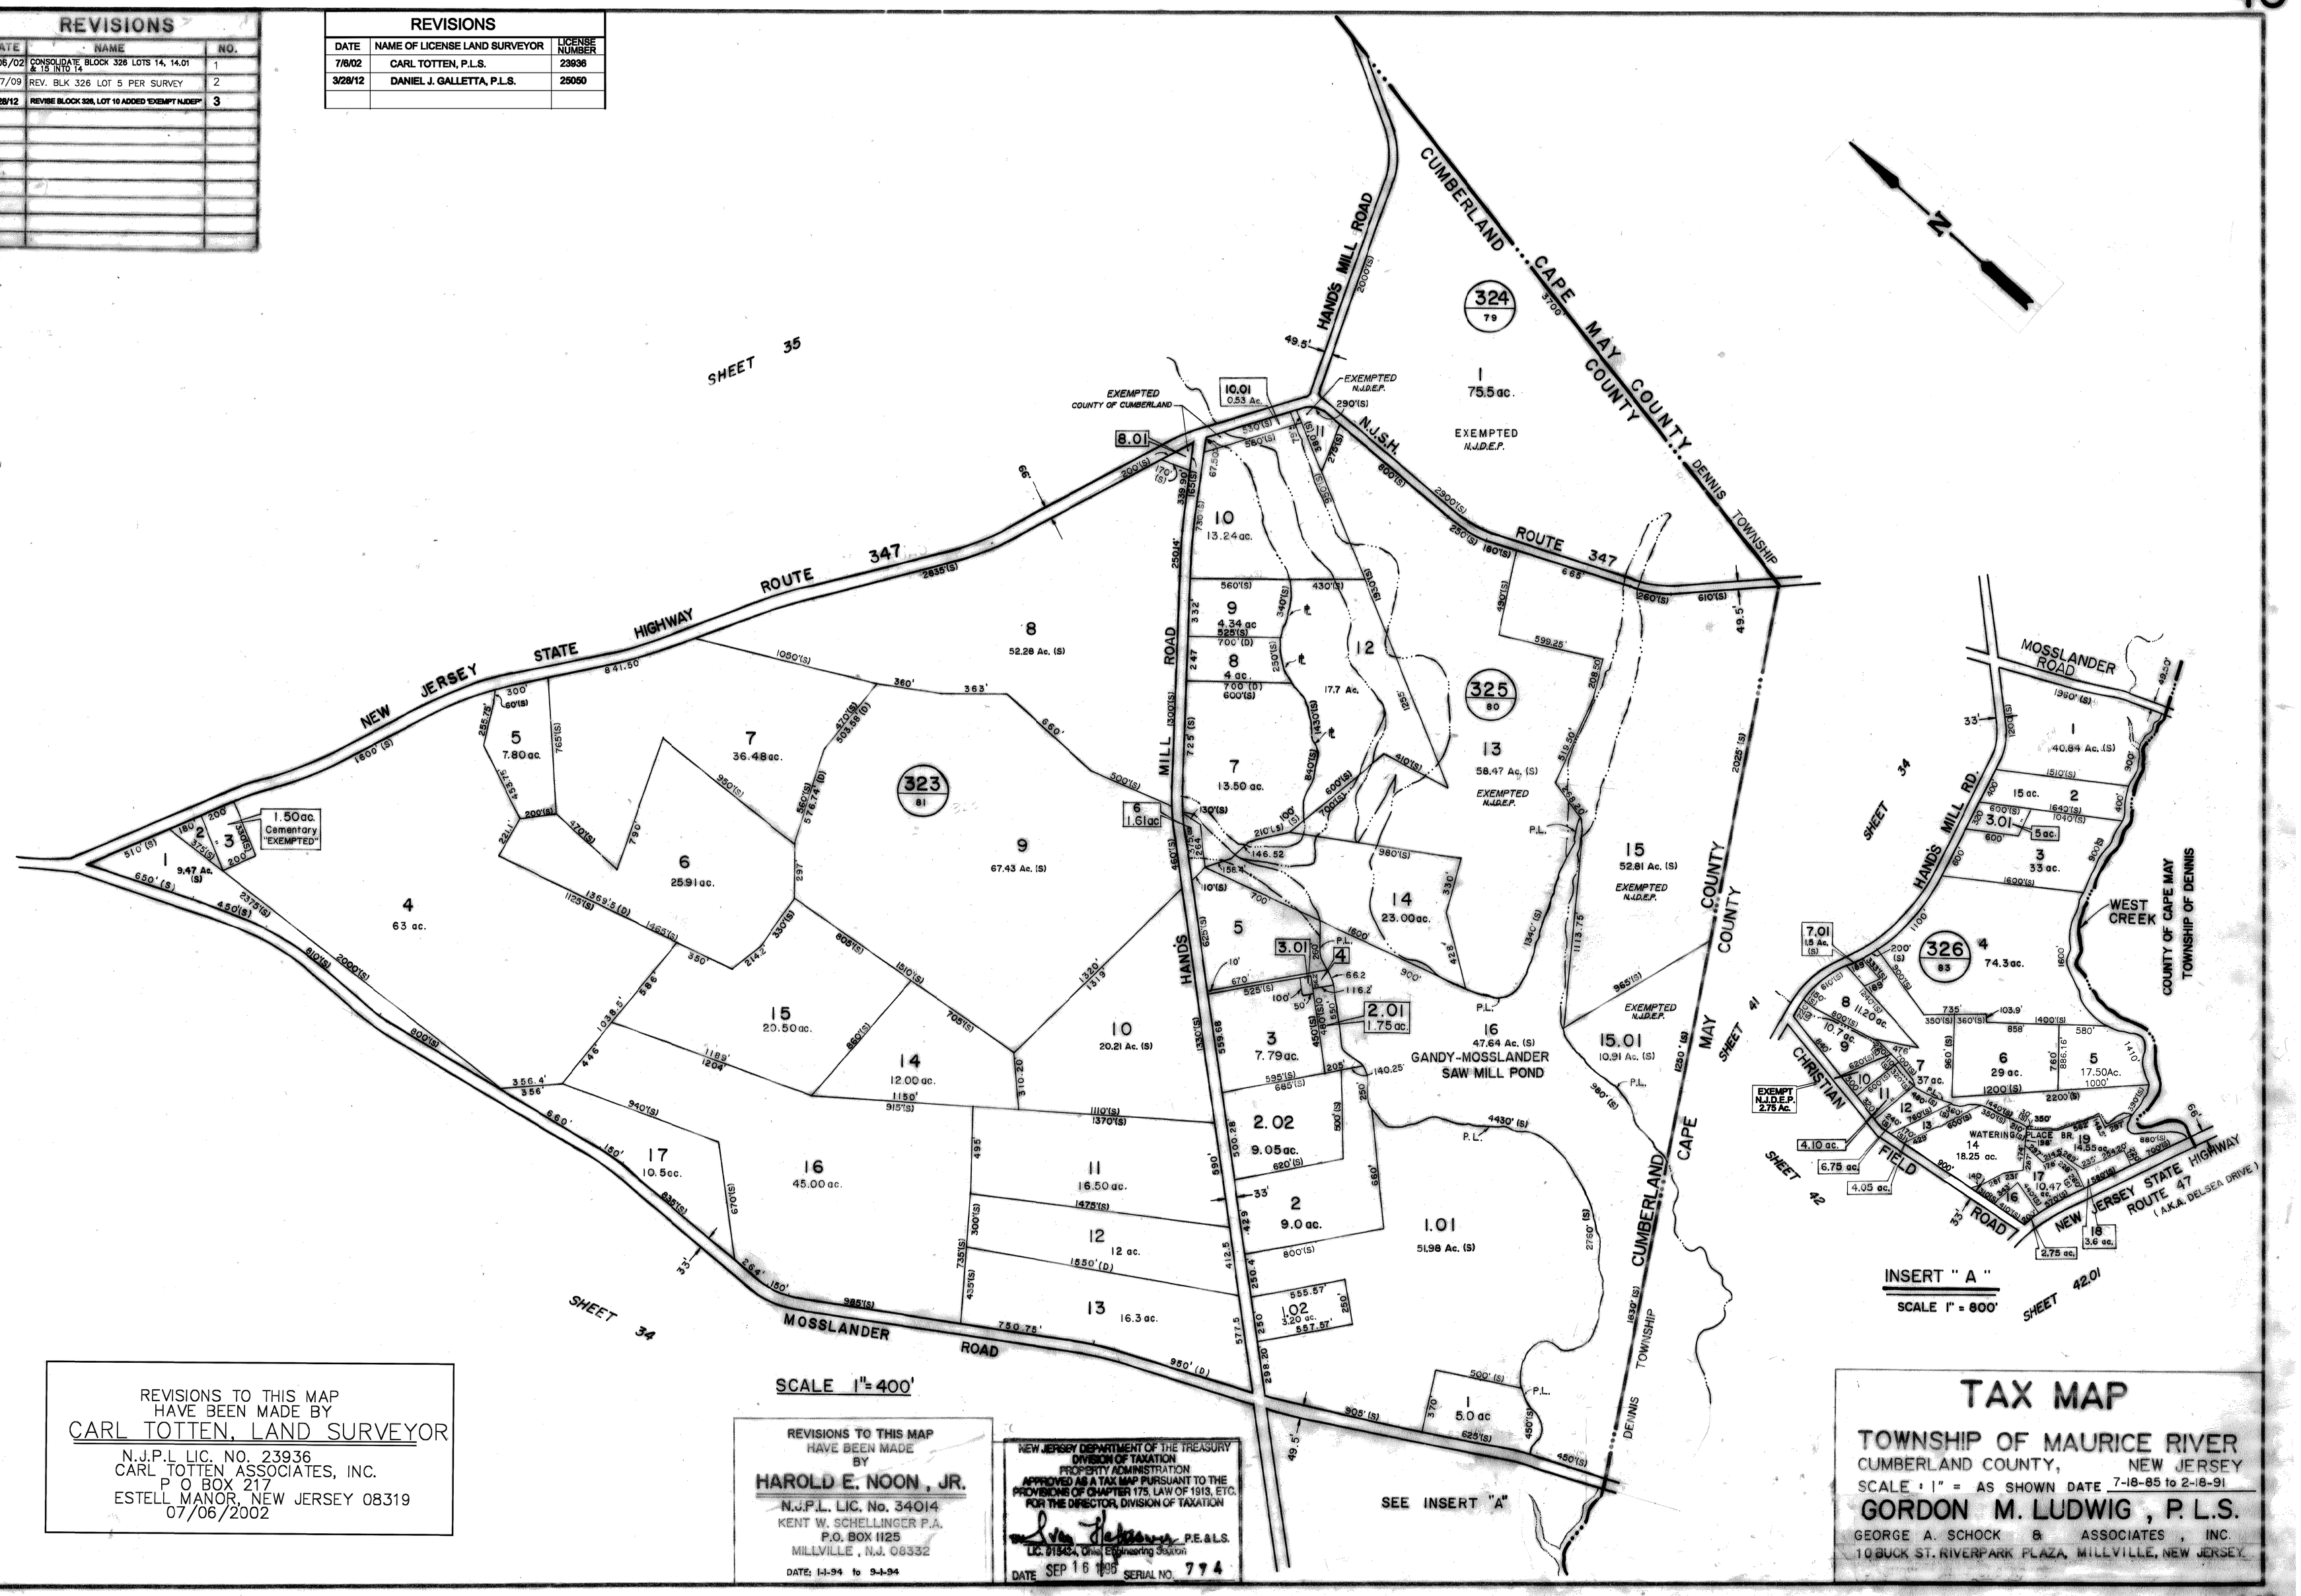


REVISIONS TO THIS MAP
HAVE BEEN MADE BY
CARL TOTTEN, LAND SURVEYOR
N.J.P.L LIC. NO. 23936
CARL TOTTEN ASSOCIATES, INC.
P O BOX 217
ESTELL MANOR, NEW JERSEY 08319
07/06/2002

REVISIONS TO THIS MAP
HAVE BEEN MADE
BY
HAROLD E. NOON, JR.
N.J.P.L. LIC. No. 34014
KENT W. SCHELLINGER P.A.
P.O. BOX 1125
MILLVILLE, N.J. 08332
DATE: 1-1-94 to 9-1-94

NEW JERSEY DEPARTMENT OF THE TREASURY
DIVISION OF TAXATION
PROPERTY ADMINISTRATION
APPROVED AS A TAX MAP PURSUANT TO THE PROVISIONS OF CHAPTER 175, LAW OF 1913, ETC.
FOR THE DIRECTOR, DIVISION OF TAXATION
P.E. & L.S.
LIC. 21543, Chief, Engineering Section
DATE SEP 16 1996 SERIAL NO. 774

# TAX MAP

TOWNSHIP OF MAURICE RIVER
CUMBERLAND COUNTY, NEW JERSEY
SCALE : 1" = AS SHOWN DATE 7-18-85 to 2-18-91
GORDON M. LUDWIG, P. L.S.
GEORGE A. SCHOCK & ASSOCIATES, INC.
10 BUCK ST. RIVERPARK PLAZA, MILLVILLE, NEW JERSEY