REVISIONS		
DATE	REMARKS	NO.
12/23/97	REVISE BLOCK 319 LOT 31 CONSOLIDATE 31 & 32 INTO 31	1
	REVISE BLOCK 320 LOT 12 CONSOLIDATE LOTS 12,12.01,12.02,13,18-21,23-28 INTO 12	2
12/28/07	REVISE BLOCK 320 LOTS 6.02 & 6.03 ACREAGE PER DEED	3
03/30/06	REVISE DIMENSION REFERENCES TO C/L BY REMOVING R.O.W. DISTANCES	4
6/06/06	REVISE BLK 319 LOT 31 & BLK 320 LOT 12 DIMENSION TO R.O.W.	5

REVISIONS TO THIS MAP
HAVE BEEN MADE BY
CARL TOTTEN, LAND SURVEYOR
N.J.P.L.S. LICENSE 23936
CARL TOTTEN ASSOCIATES, INC.
P O BOX 217
ESTELL MANOR, NEW JERSEY 08319
CERTIFICATE OF AUTHORIZATION 24GA27963100
10/11/2006

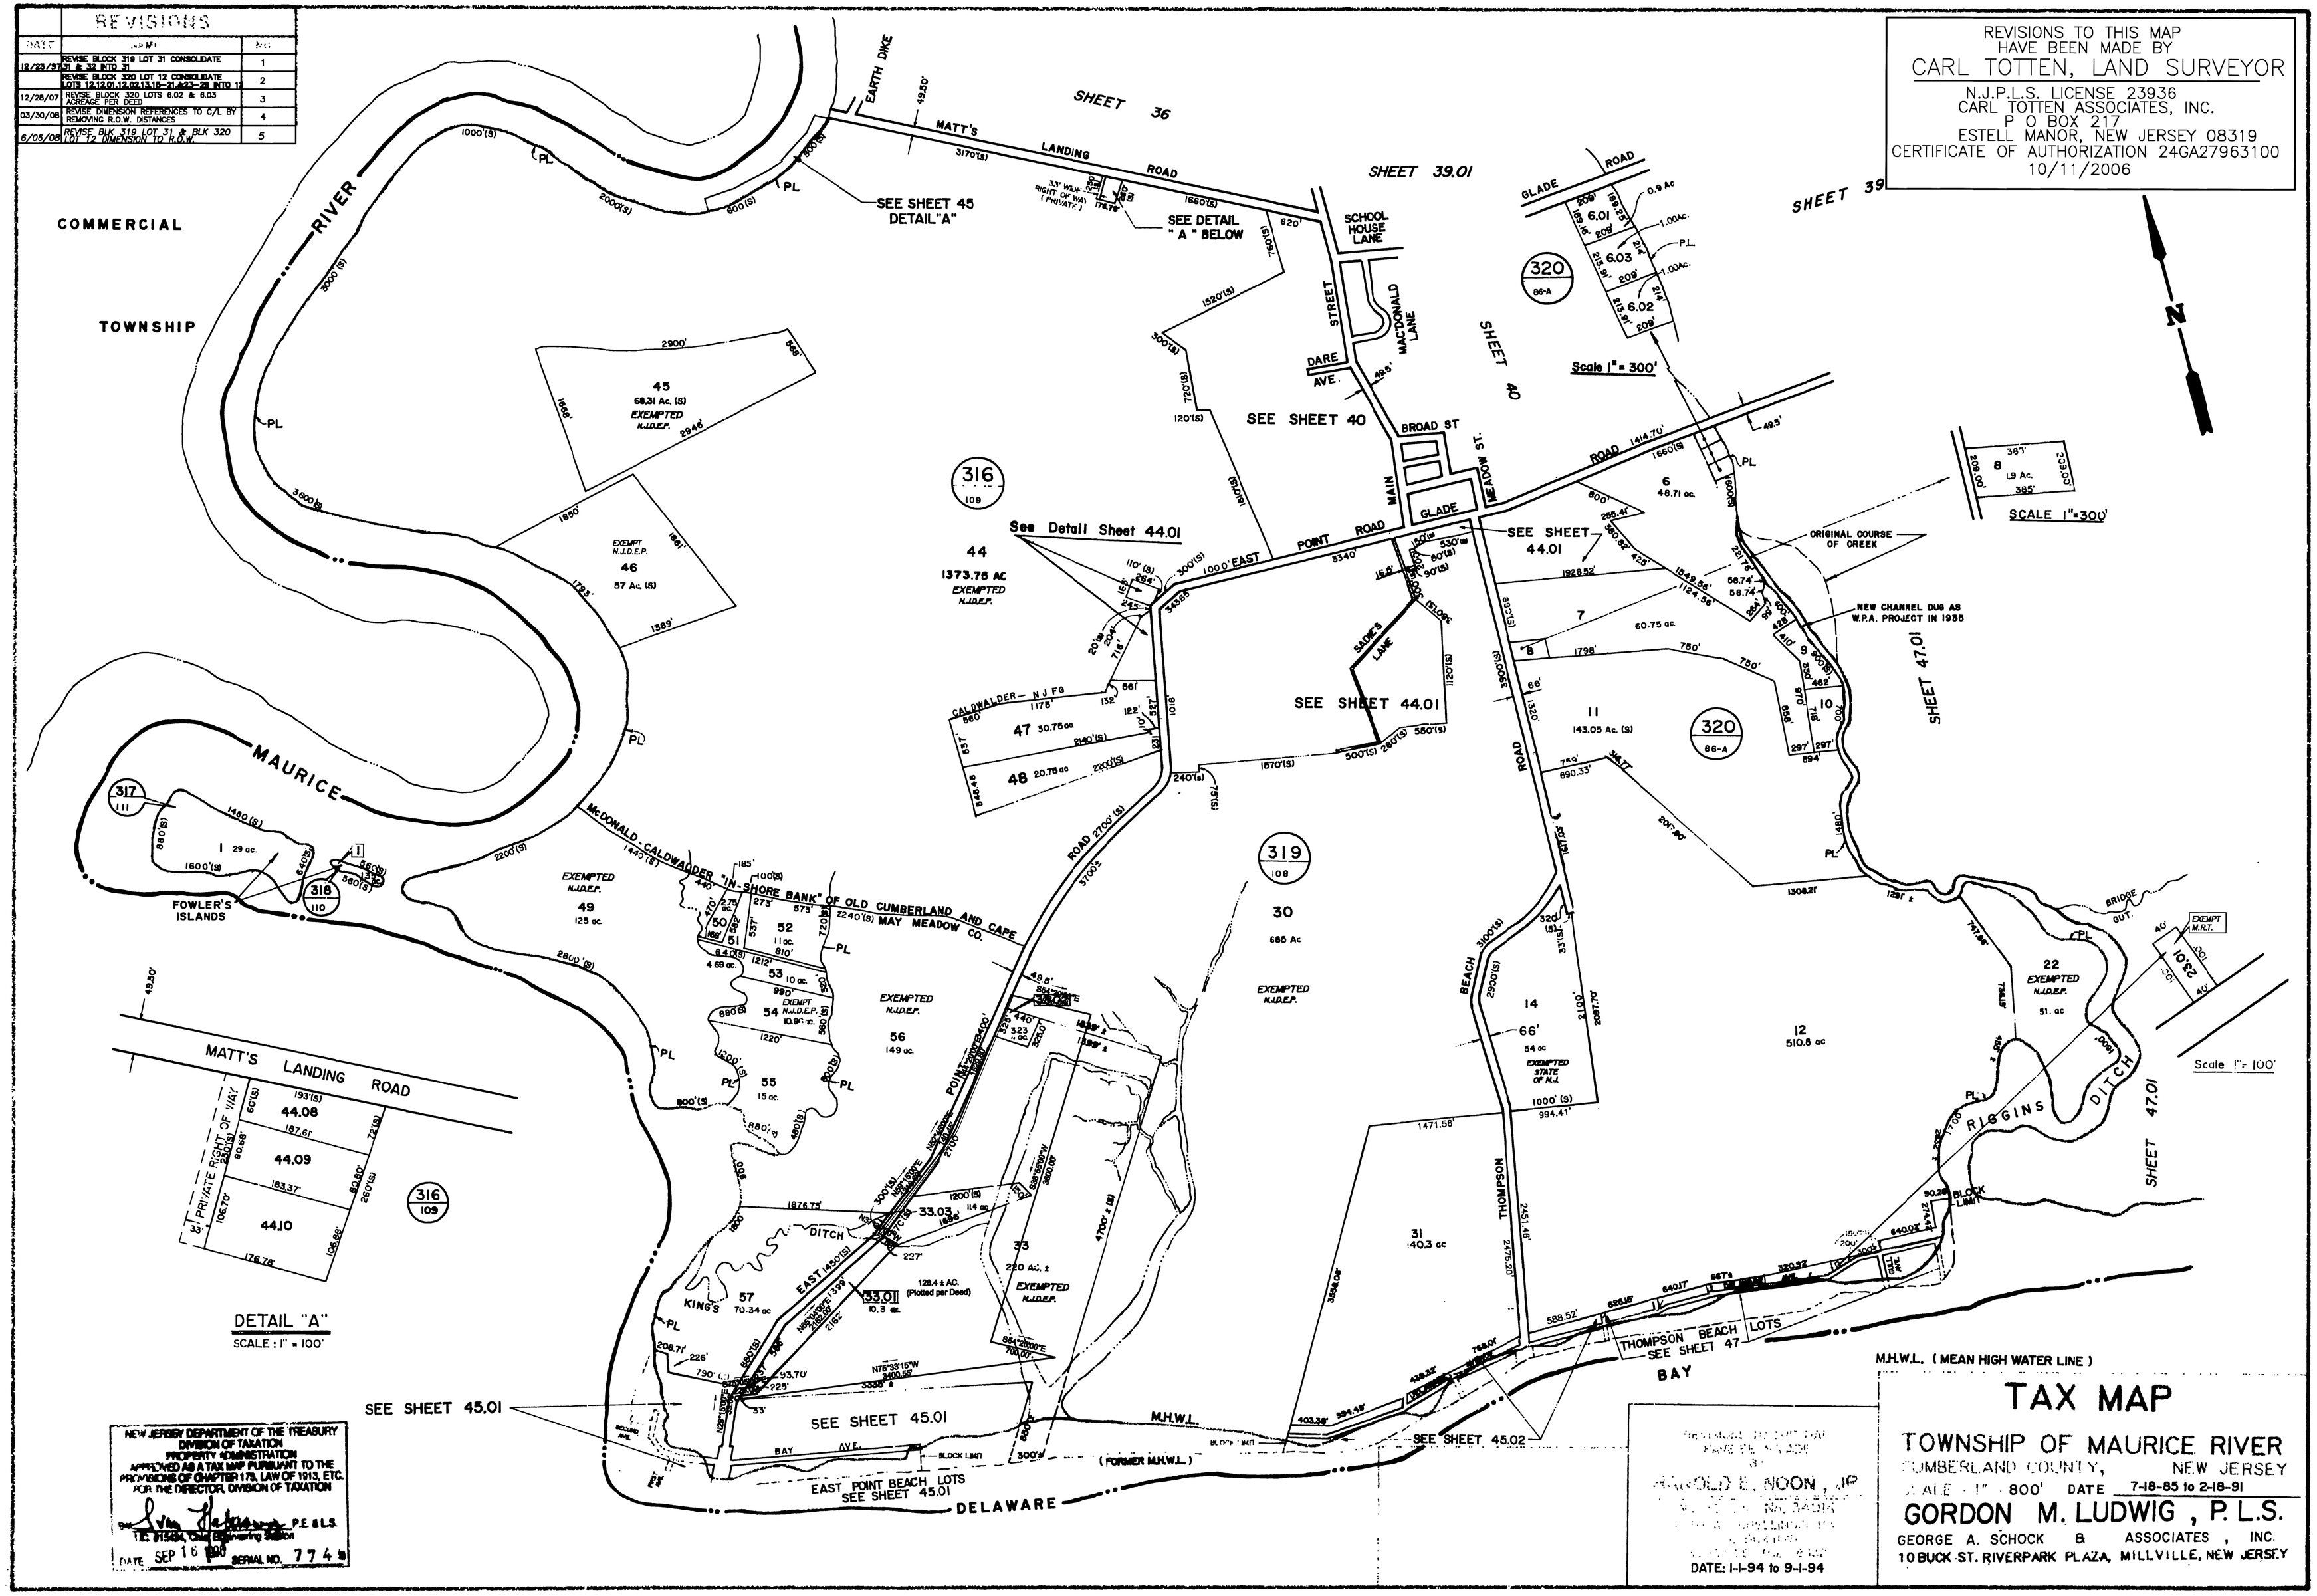

NEW JERSEY DEPARTMENT OF THE TREASURY
DIVISION OF TAXATION
PROPERTY ADMINISTRATION
APPROVED AS A TAX MAP PURSUANT TO THE PROVISIONS OF CHAPTER 175, LAW OF 1913, ETC.
FOR THE DIRECTOR, DIVISION OF TAXATION
P.E. & L.S.
T.E. 21534, Chief Engineering Section
DATE SEP 16 1991 SERIAL NO. 774

DATE: 1-1-94 to 9-1-94

TAX MAP

TOWNSHIP OF MAURICE RIVER
CUMBERLAND COUNTY, NEW JERSEY
SCALE 1" = 800' DATE 7-18-85 to 2-18-91

GORDON M. LUDWIG, P.L.S.
GEORGE A. SCHOCK & ASSOCIATES, INC.
10 BUCK ST. RIVERPARK PLAZA, MILLVILLE, NEW JERSEY