REVISIONS		
DATE	NAME	NO.

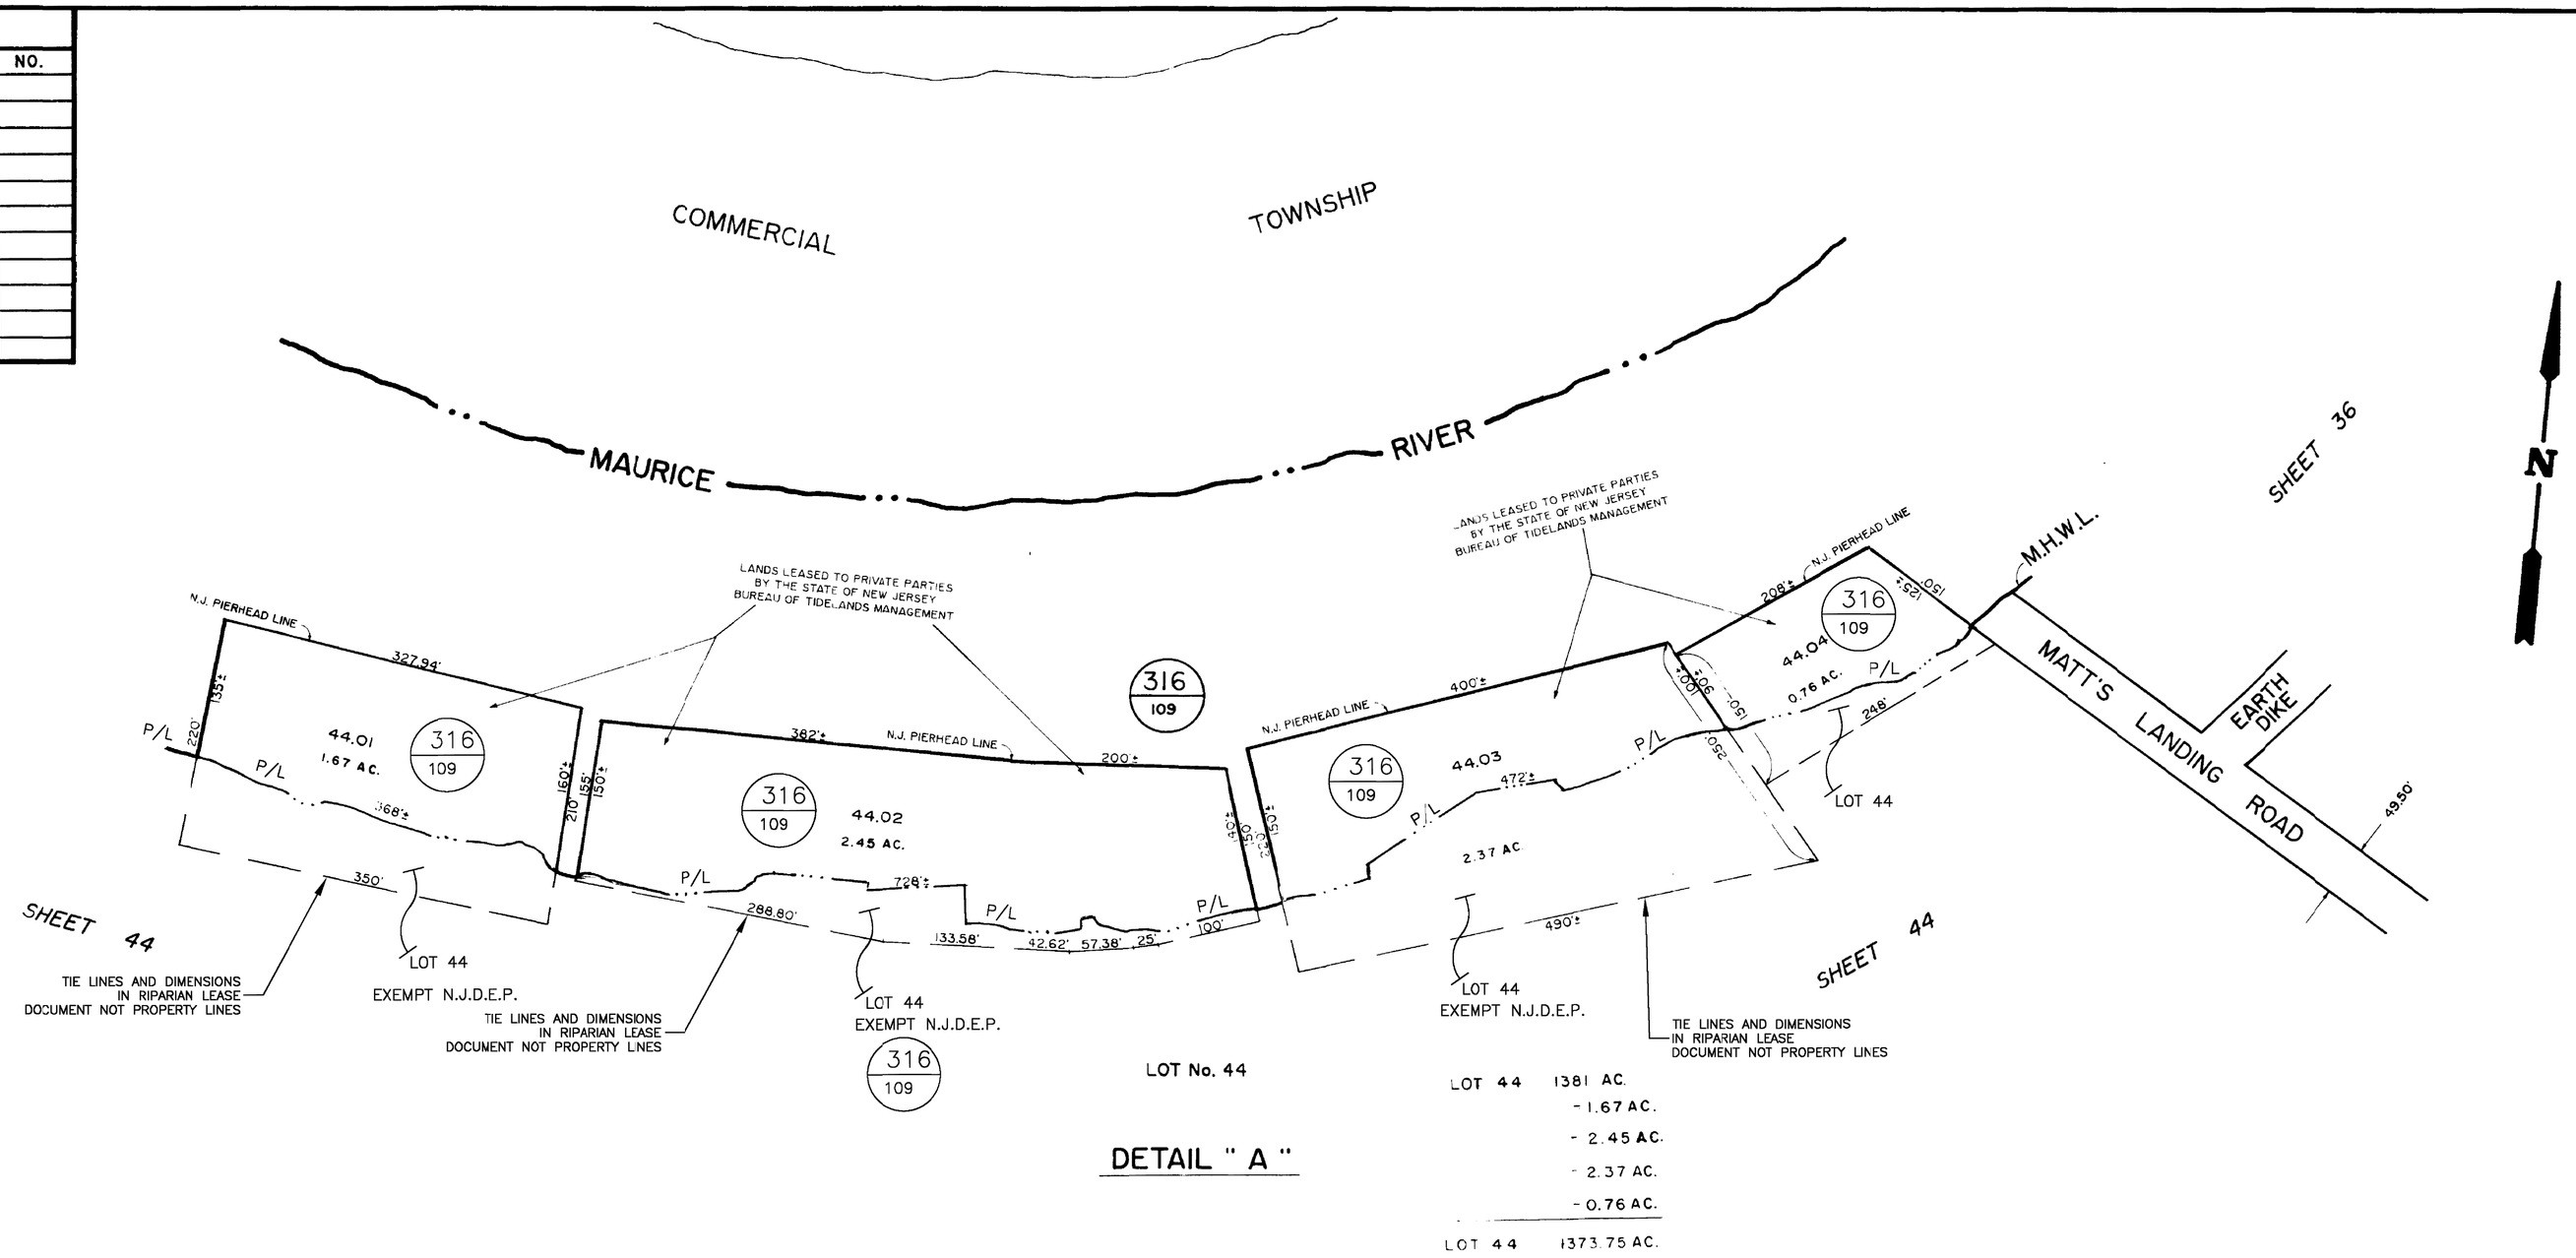

LOT No. 44

DETAIL " A "

LOT 44	1381 AC.	
	- 1.67 AC.	
	- 2.45 AC.	
	- 2.37 AC.	
	- 0.76 AC.	
LOT 44	1373.75 AC.	

M.H.W.L. (MEAN HIGH WATER LINE)

REVISIONS		
DATE	NAME OF LICENSE LAND SURVEYOR	LICENSE NUMBER
6/12/08	CARL TOTTEN P.L.S.	23936

NEW JERSEY DEPARTMENT OF THE TREASURY
DIVISION OF TAXATION
PROPERTY ADMINISTRATION
APPROVED AS A TAX MAP PURSUANT TO THE PROVISIONS OF CHAPTER 173, LAW OF 1913, ETC.
FOR THE DIRECTOR, DIVISION OF TAXATION
P.E. & L.S.
LIC. #15434, Chief Engineering Section
DATE SEP 16 1996 SERIAL NO. 7744

REVISIONS TO THIS MAP HAVE BEEN MADE BY
HAROLD E. NOON , JR.
N.J.P.L. LIC. No. 34014
KENT W. SCHELLINGER P.A.
P.O. BOX 1125
MILLVILLE , N.J. 08332
DATE: 1-1-94 to 9-1-94

TAX MAP

TOWNSHIP OF MAURICE RIVER
CUMBERLAND COUNTY, NEW JERSEY
SCALE 1" = 100' DATE 7-18-85 to 2-18-91

HAROLD E. NOON, JR. P.L.S.
KENT W. SCHELLINGER P.A.
P.O. BOX 1125 MILLVILLE, N.J. 08332