REVISIONS		
DATE	NAME	NO.
11\21\97	REVISE LOT 21.01 & ADD LOT 21.02	
12\1\97	BLOCK 116 LOT 21 REVISE ACREAGE	97038
12/29/97	REVISE BLOCK 116 LOT 26	

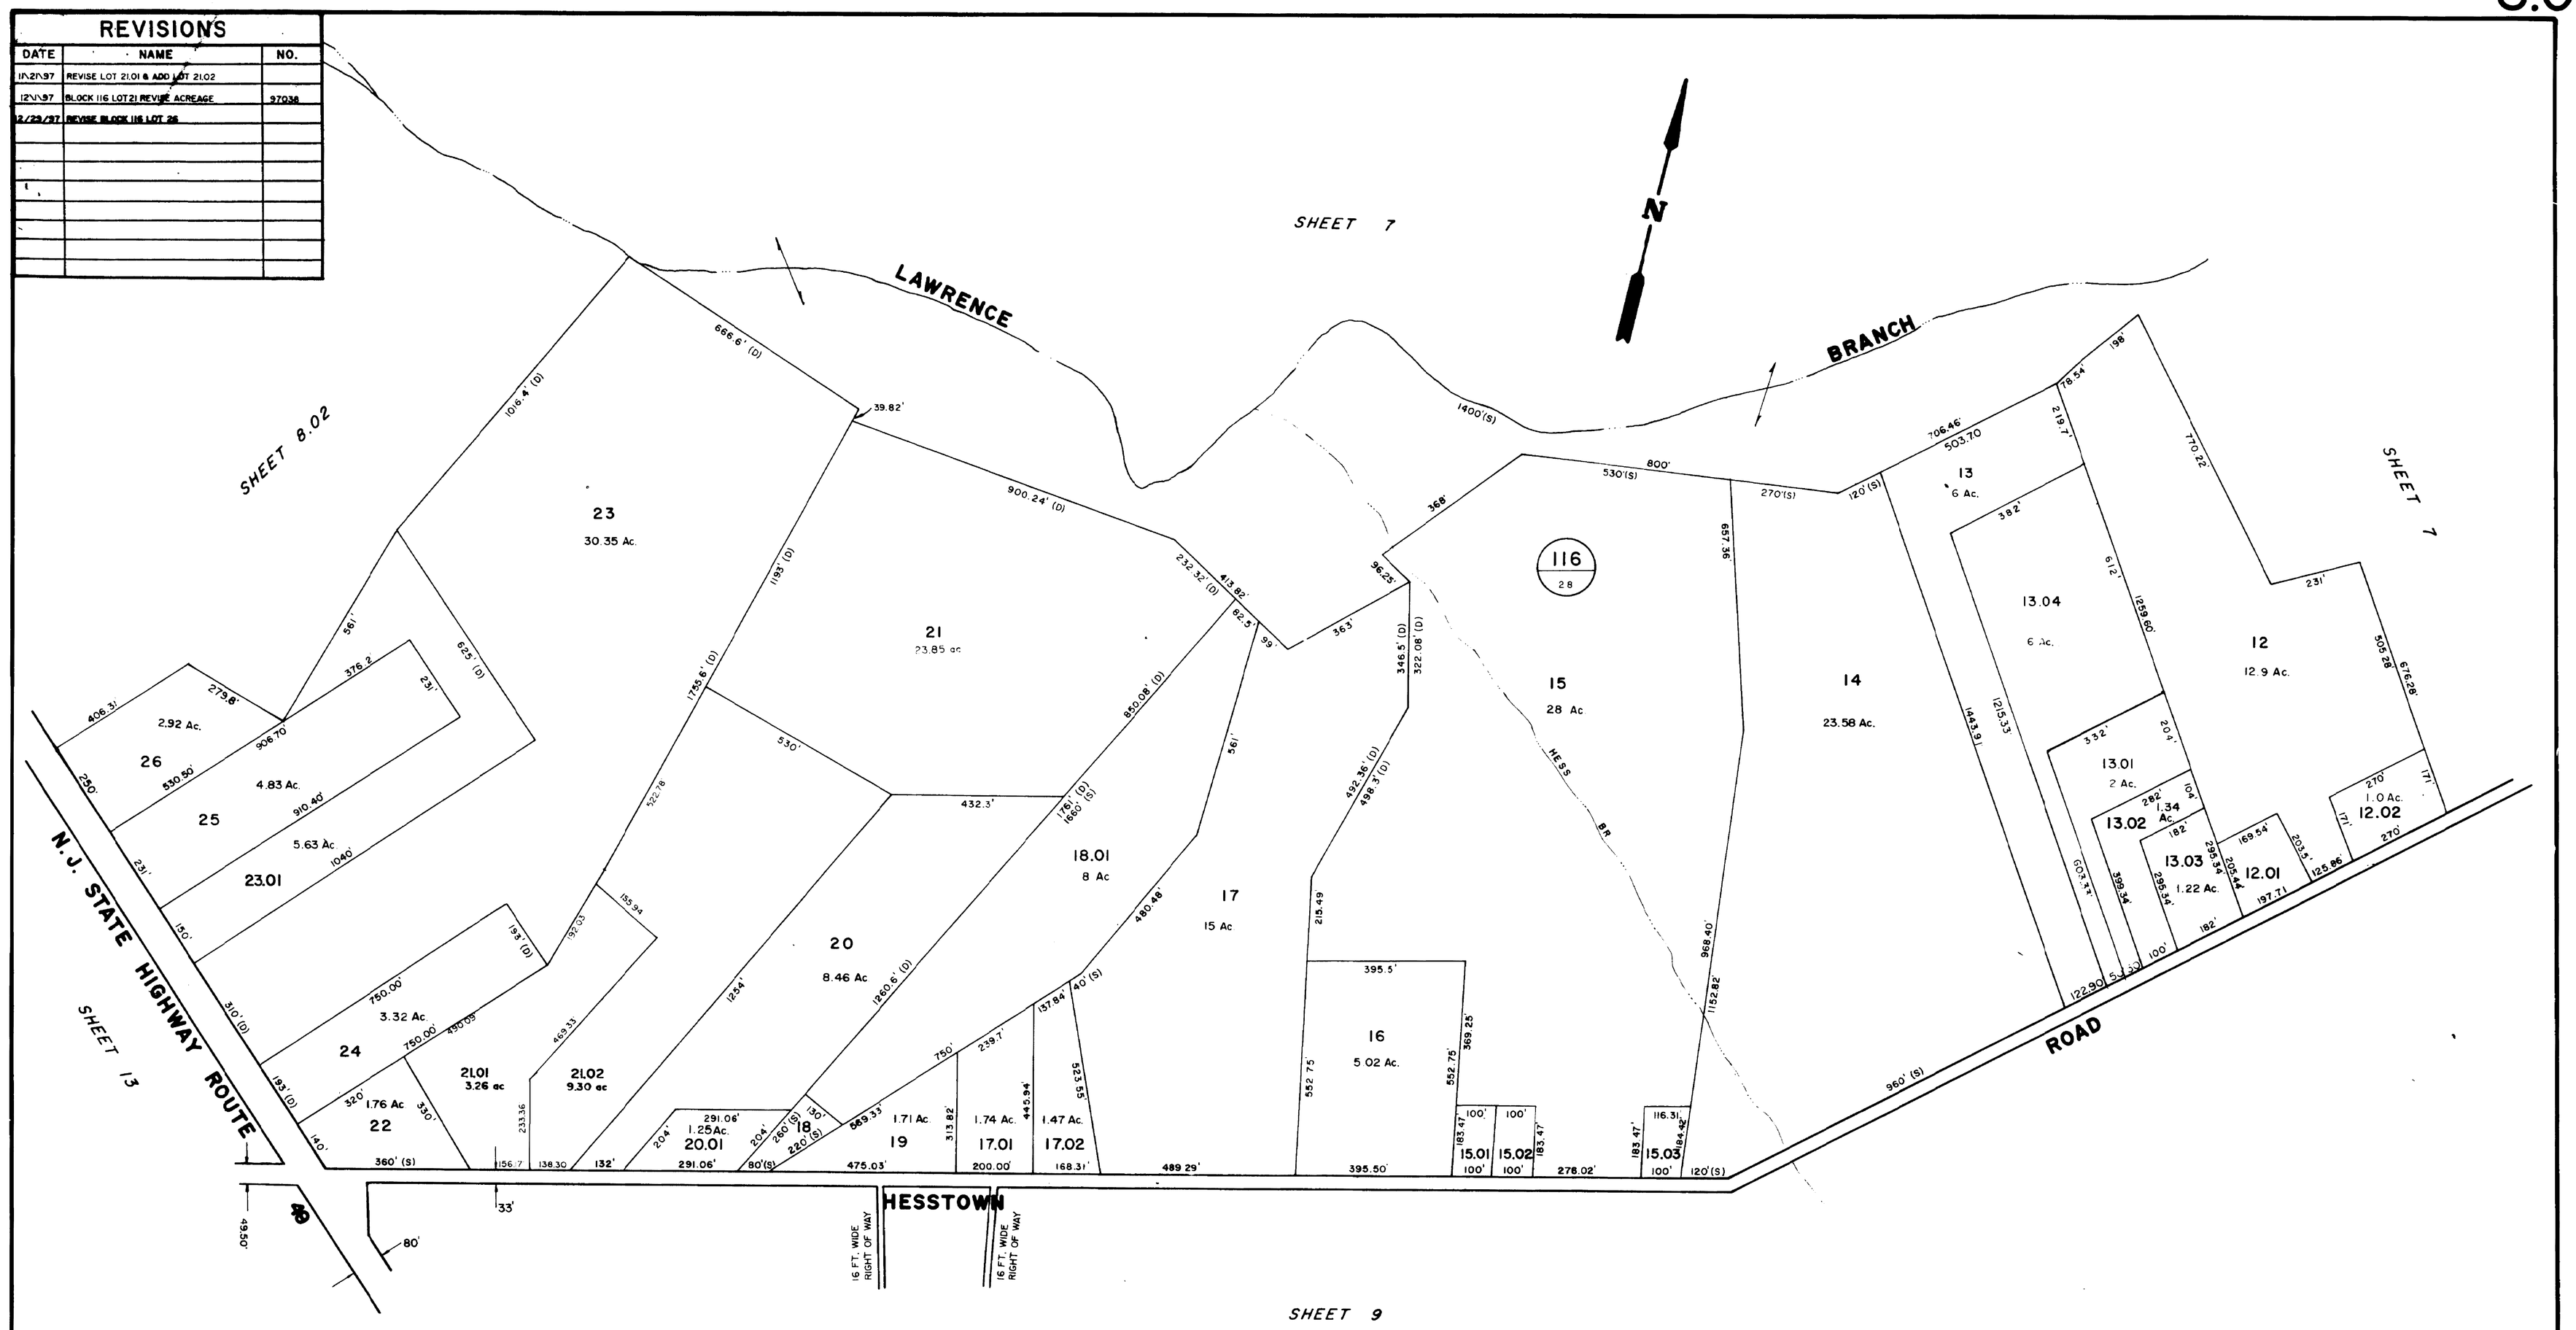

REVISIONS		
DATE	NAME OF LICENSE LAND SURVEYOR	LICENSE NUMBER
6/12/08	CARL TOTTEN P.L.S.	23936

NEW JERSEY [illegible] TREASURY
DIVISION OF [illegible]
PROPERTY ADMINISTRATION
APPROVED AS A TAX [illegible] PURSUANT TO THE PROVISIONS OF CHAPTER [illegible] 1913, ETC. FOR THE DIRECTOR [illegible] TAXATION
[illegible] P.E. & L.S.
LIC. #15434, [illegible]
DATE SEP 16 1996 SERIAL NO. 774

REVISIONS TO THIS MAP HAVE BEEN MADE BY
HAROLD E. NOON, JR.
N.J.P.L. LIC. No. 34014
KENT W. SCHELLINGER P.A.
P.O. BOX 1125
MILLVILLE, N.J. 08332
DATE: 1-1-94 to 9-1-94

TAX MAP

TOWNSHIP OF MAURICE RIVER
CUMBERLAND COUNTY, NEW JERSEY
SCALE : 1" = 200' DATE 7-18-85 to 2-18-91
GORDON M. LUDWIG, P.L.S.
GEORGE A. SCHOCK & ASSOCIATES, INC.
10 BUCK ST. RIVERPARK PLAZA, MILLVILLE, NEW JERSEY