REVISIONS		
DATE	NAME	NO.

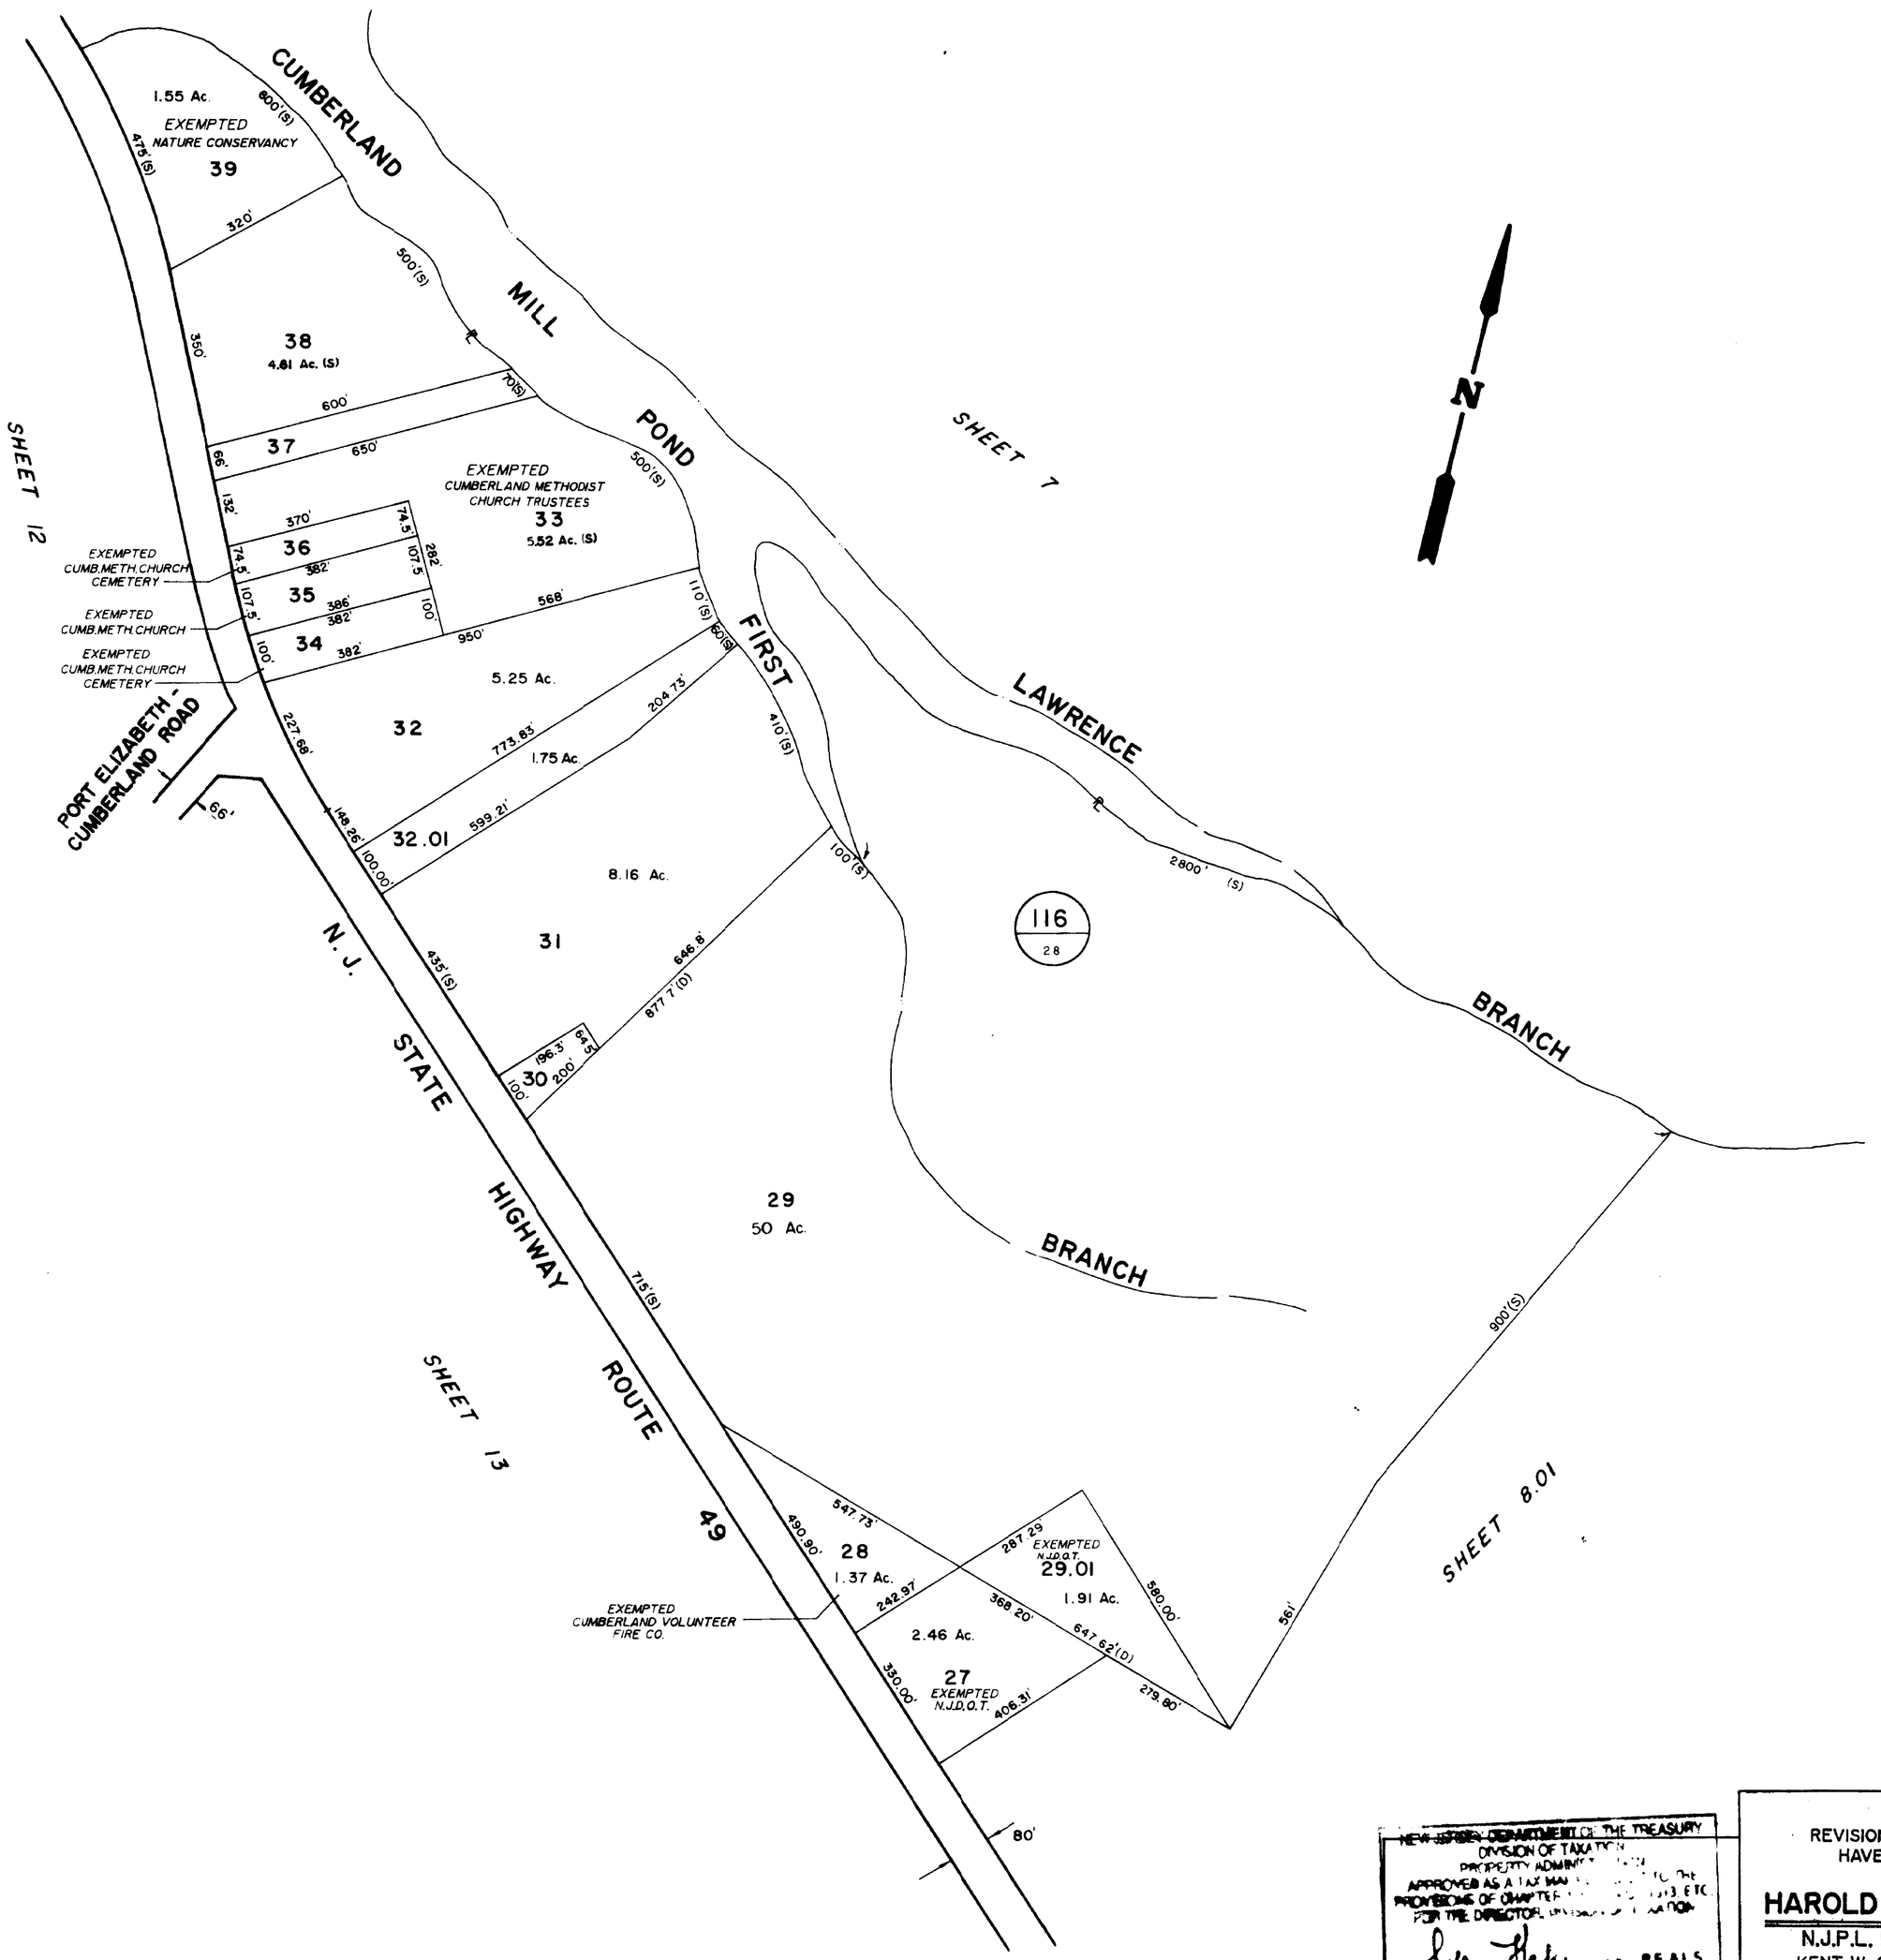

REVISIONS		
DATE	NAME OF LICENSE LAND SURVEYOR	LICENSE NUMBER
6/12/08	CARL TOTTEN P.L.S.	23936

NEW JERSEY DEPARTMENT OF THE TREASURY
DIVISION OF TAXATION
PROPERTY ADMINISTRATION
APPROVED AS A TAX MAP ... TO THE PROVISIONS OF CHAPTER ... ETC.
FOR THE DIRECTOR, DIVISION OF TAXATION
P.E.&L.S.
DATE SEP 16 1986 SERIAL NO. 774

REVISIONS TO THIS MAP HAVE BEEN MADE BY
HAROLD E. NOON, JR.
N.J.P.L. LIC. No. 34014
KENT W. SCHELLINGER P.A.
P.O. BOX 1125
MILLVILLE, N.J. 08332
DATE: 1-1-94 to 9-1-94

TAX MAP

TOWNSHIP OF MAURICE RIVER
CUMBERLAND COUNTY, NEW JERSEY
SCALE : 1" = 200' DATE 7-18-85 to 2-18-91
GORDON M. LUDWIG, P.L.S.
GEORGE A. SCHOCK & ASSOCIATES, INC.
10 BUCK ST. RIVERPARK PLAZA, MILLVILLE, NEW JERSEY