KEY MAP 1

REVISIONS		
DATE	NAME	NO.

REVISIONS		
DATE	NAME OF LICENSED LAND SURVEYOR	LICENSE NUMBER
6/12/08	CARL TOTTEN, P.L.S.	23936

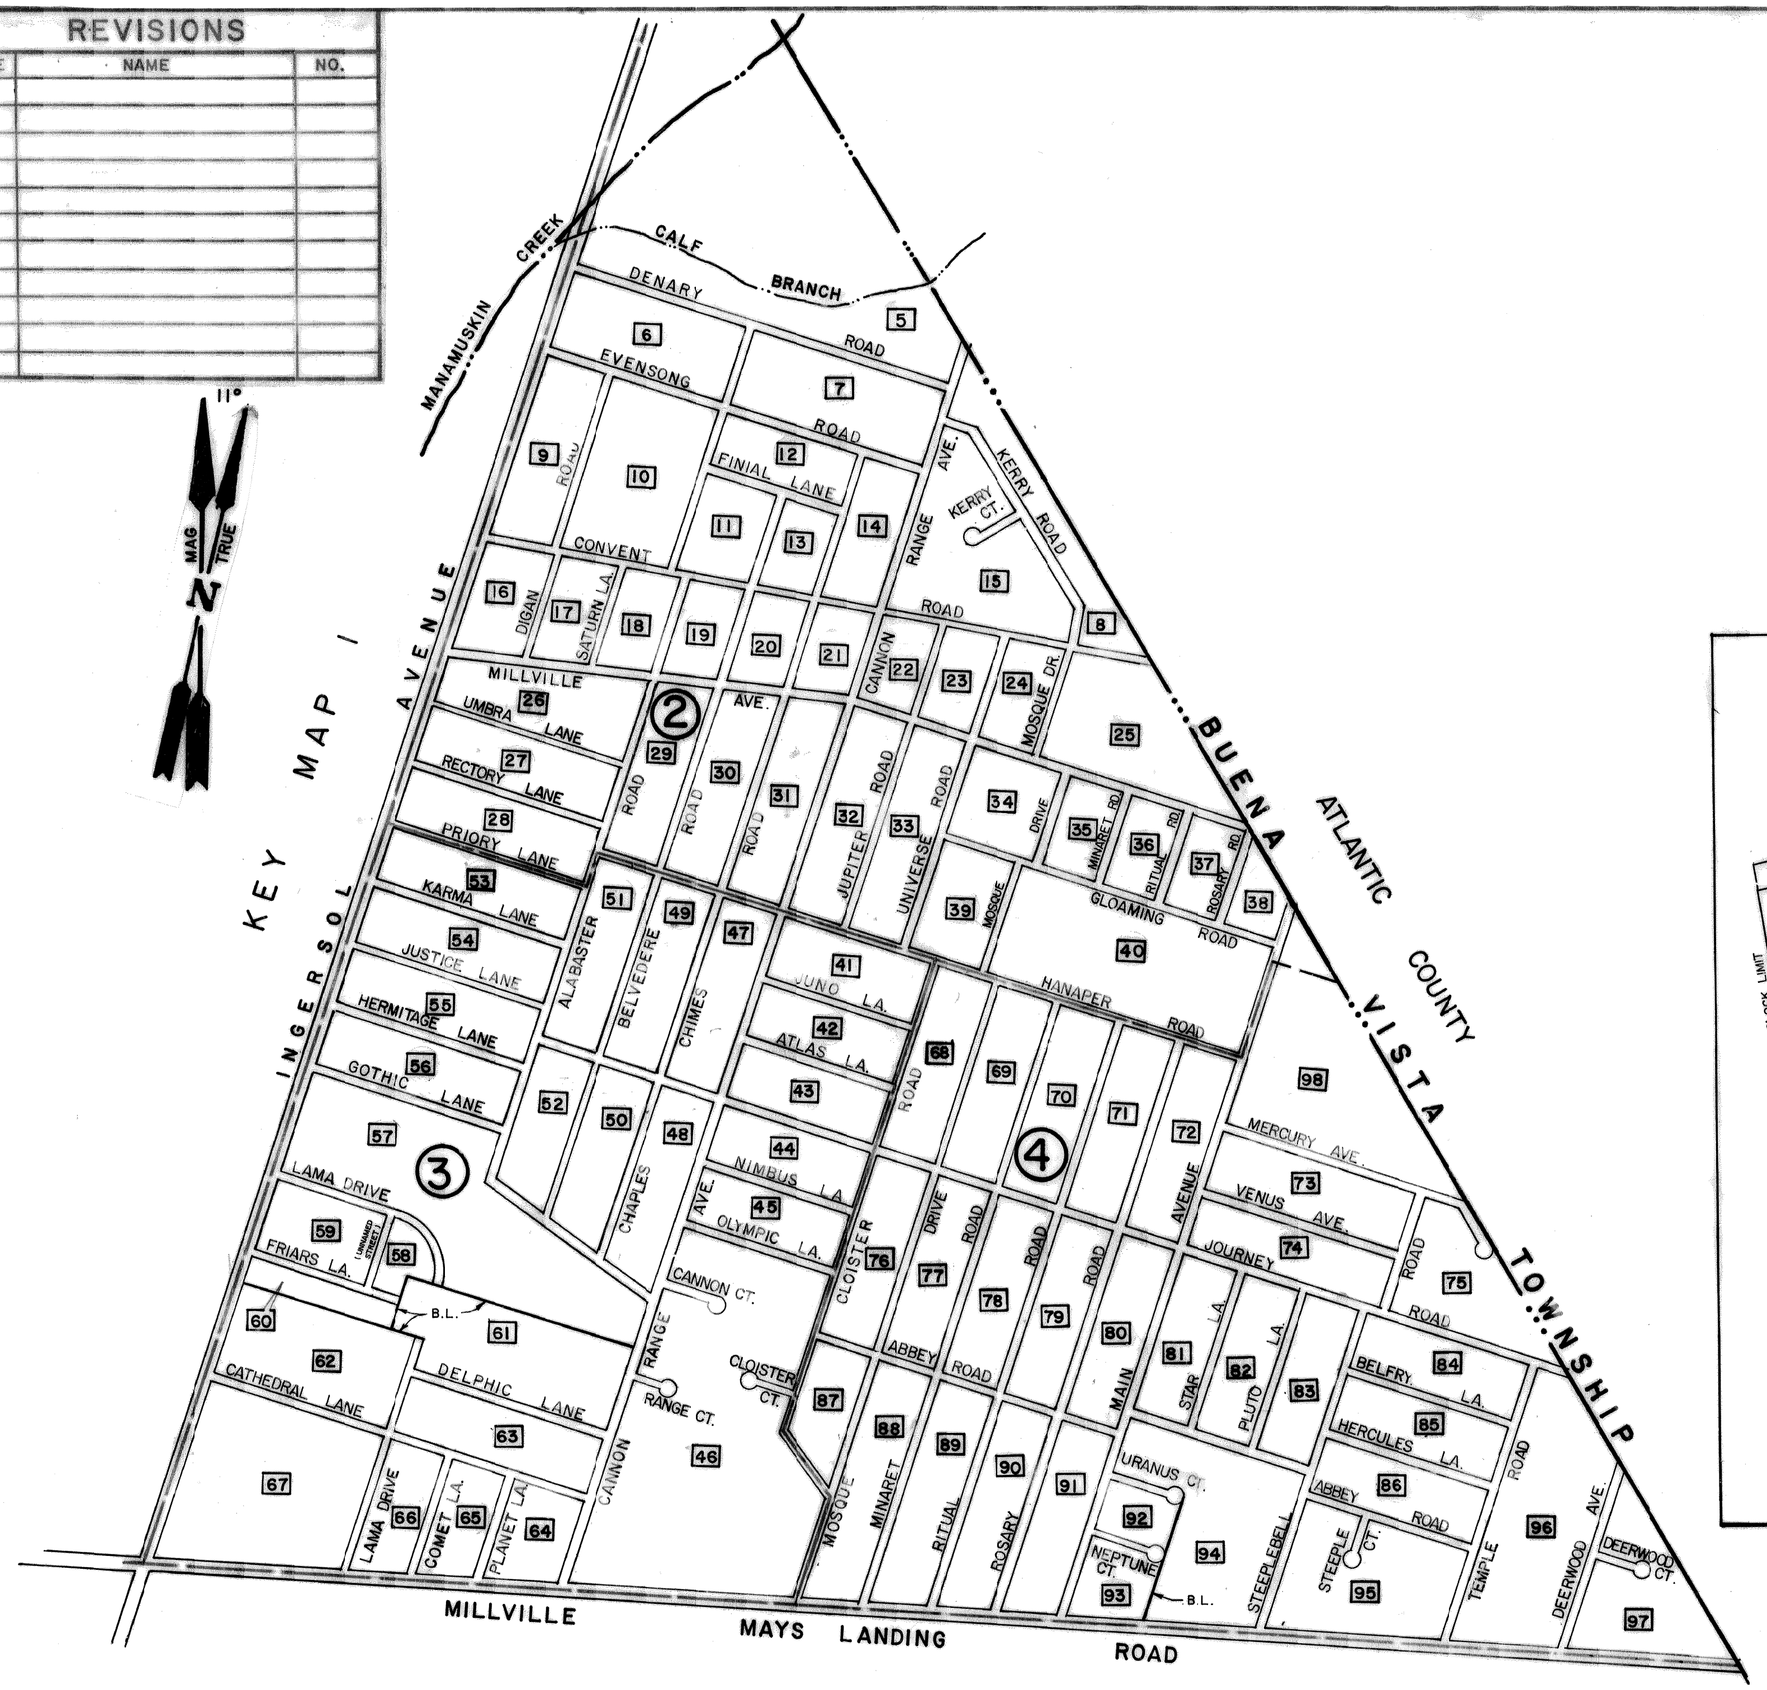

KEY MAP 1

DETAIL SHEETS 2,3 & 4

scale 1"=600'

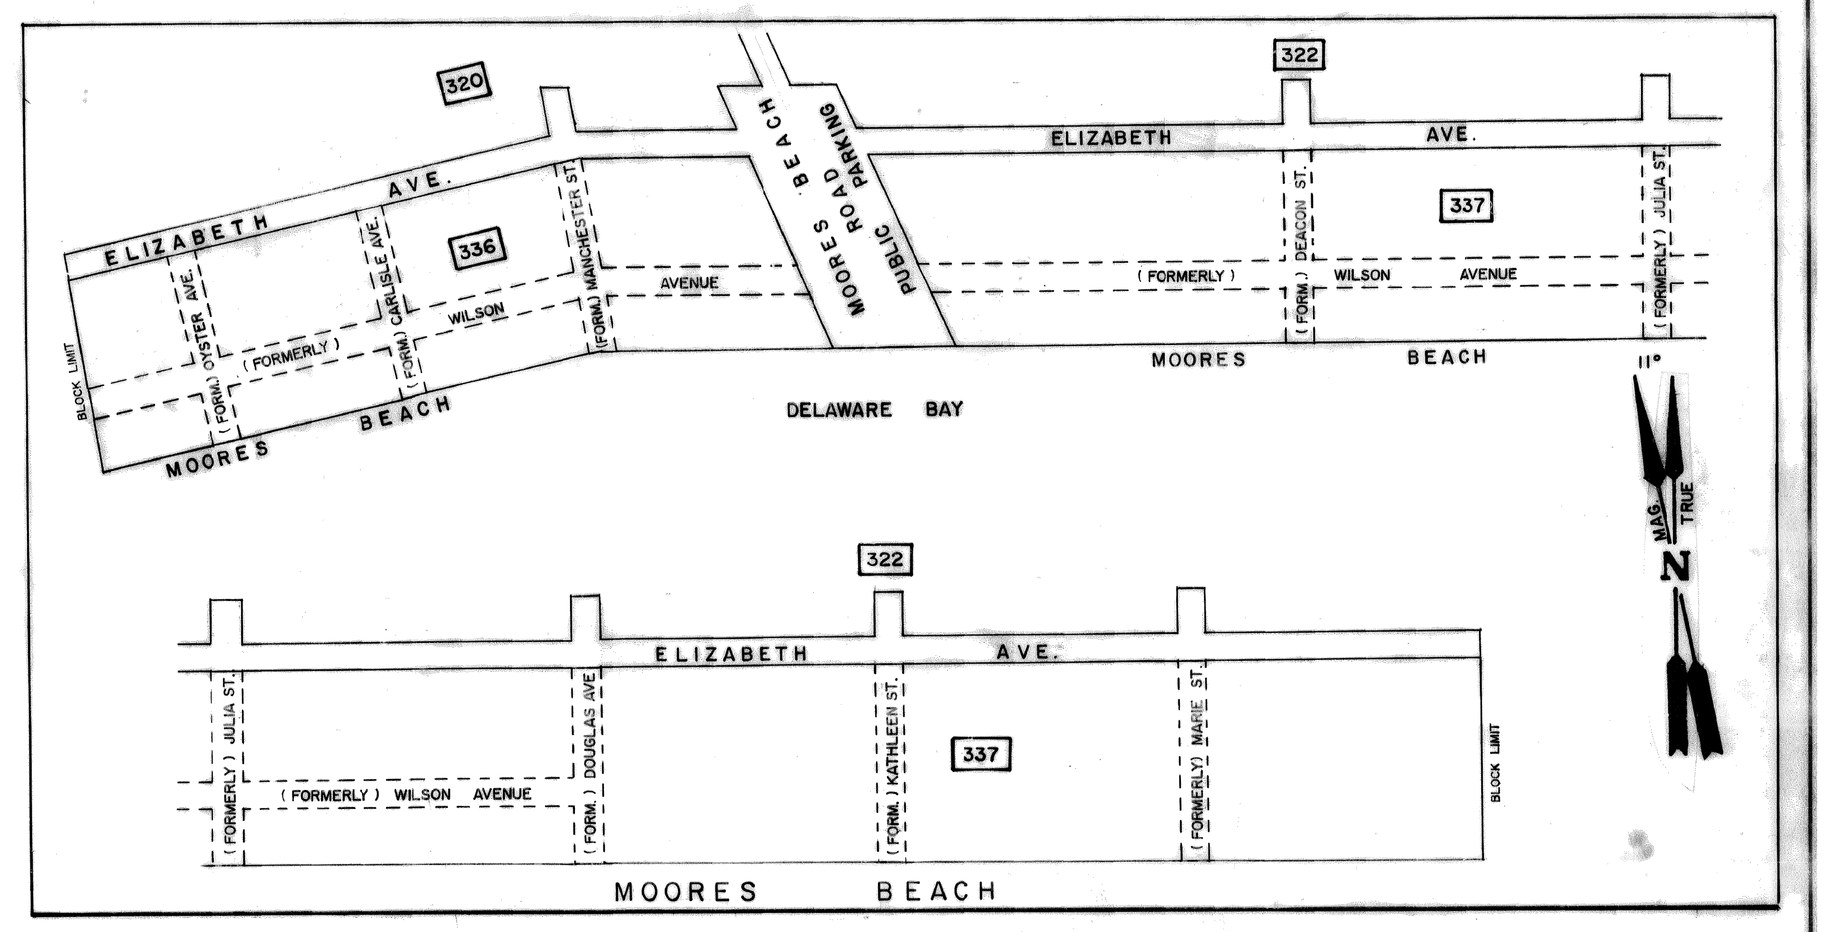

INSERT "B" SHEET 48

scale 1"= 200'

NEW JERSEY DEPARTMENT OF THE TREASURY
DIVISION OF TAXATION
PROPERTY ADMINISTRATION
APPROVED AS A TAX MAP PURSUANT TO THE PROVISIONS OF CHAPTER 175, LAW OF 1913, ETC.
FOR THE DIRECTOR, DIVISION OF TAXATION
P.E. & L.S.
LIC. #13434, Land Engineering Section
DATE SEP 16 1996 SERIAL NO. 774

TO SHOW CONDITIONS AS OF 9-1-94.

REVISIONS TO THIS MAP HAVE BEEN MADE BY
HAROLD E. NOON, JR.
N.J.P.L. LIC. No. 34014
KENT W. SCHELLINGER P.A.
P.O. BOX 1125
MILLVILLE, N.J. 08332
DATE: 1-1-94 to 9-1-94

TAX MAP

TOWNSHIP OF MAURICE RIVER
CUMBERLAND COUNTY, NEW JERSEY
SCALE: AS SHOWN DATE 7-18-85 to 2-18-91
GORDON M. LUDWIG, P.L.S.
GEORGE A. SCHOCK & ASSOCIATES, INC.
10 BUCK ST. RIVERPARK PLAZA, MILLVILLE, NEW JERSEY