KEY MAP

REVISIONS

DATE	NAME	NO.
2/18/09	CHANGE FOX AVE TO FOXWOOD LANE	1

REVISIONS

DATE	NAME OF LICENSED LAND SURVEYOR	LICENSE NUMBER
6/12/08	CARL TOTTEN, P.L.S.	23936

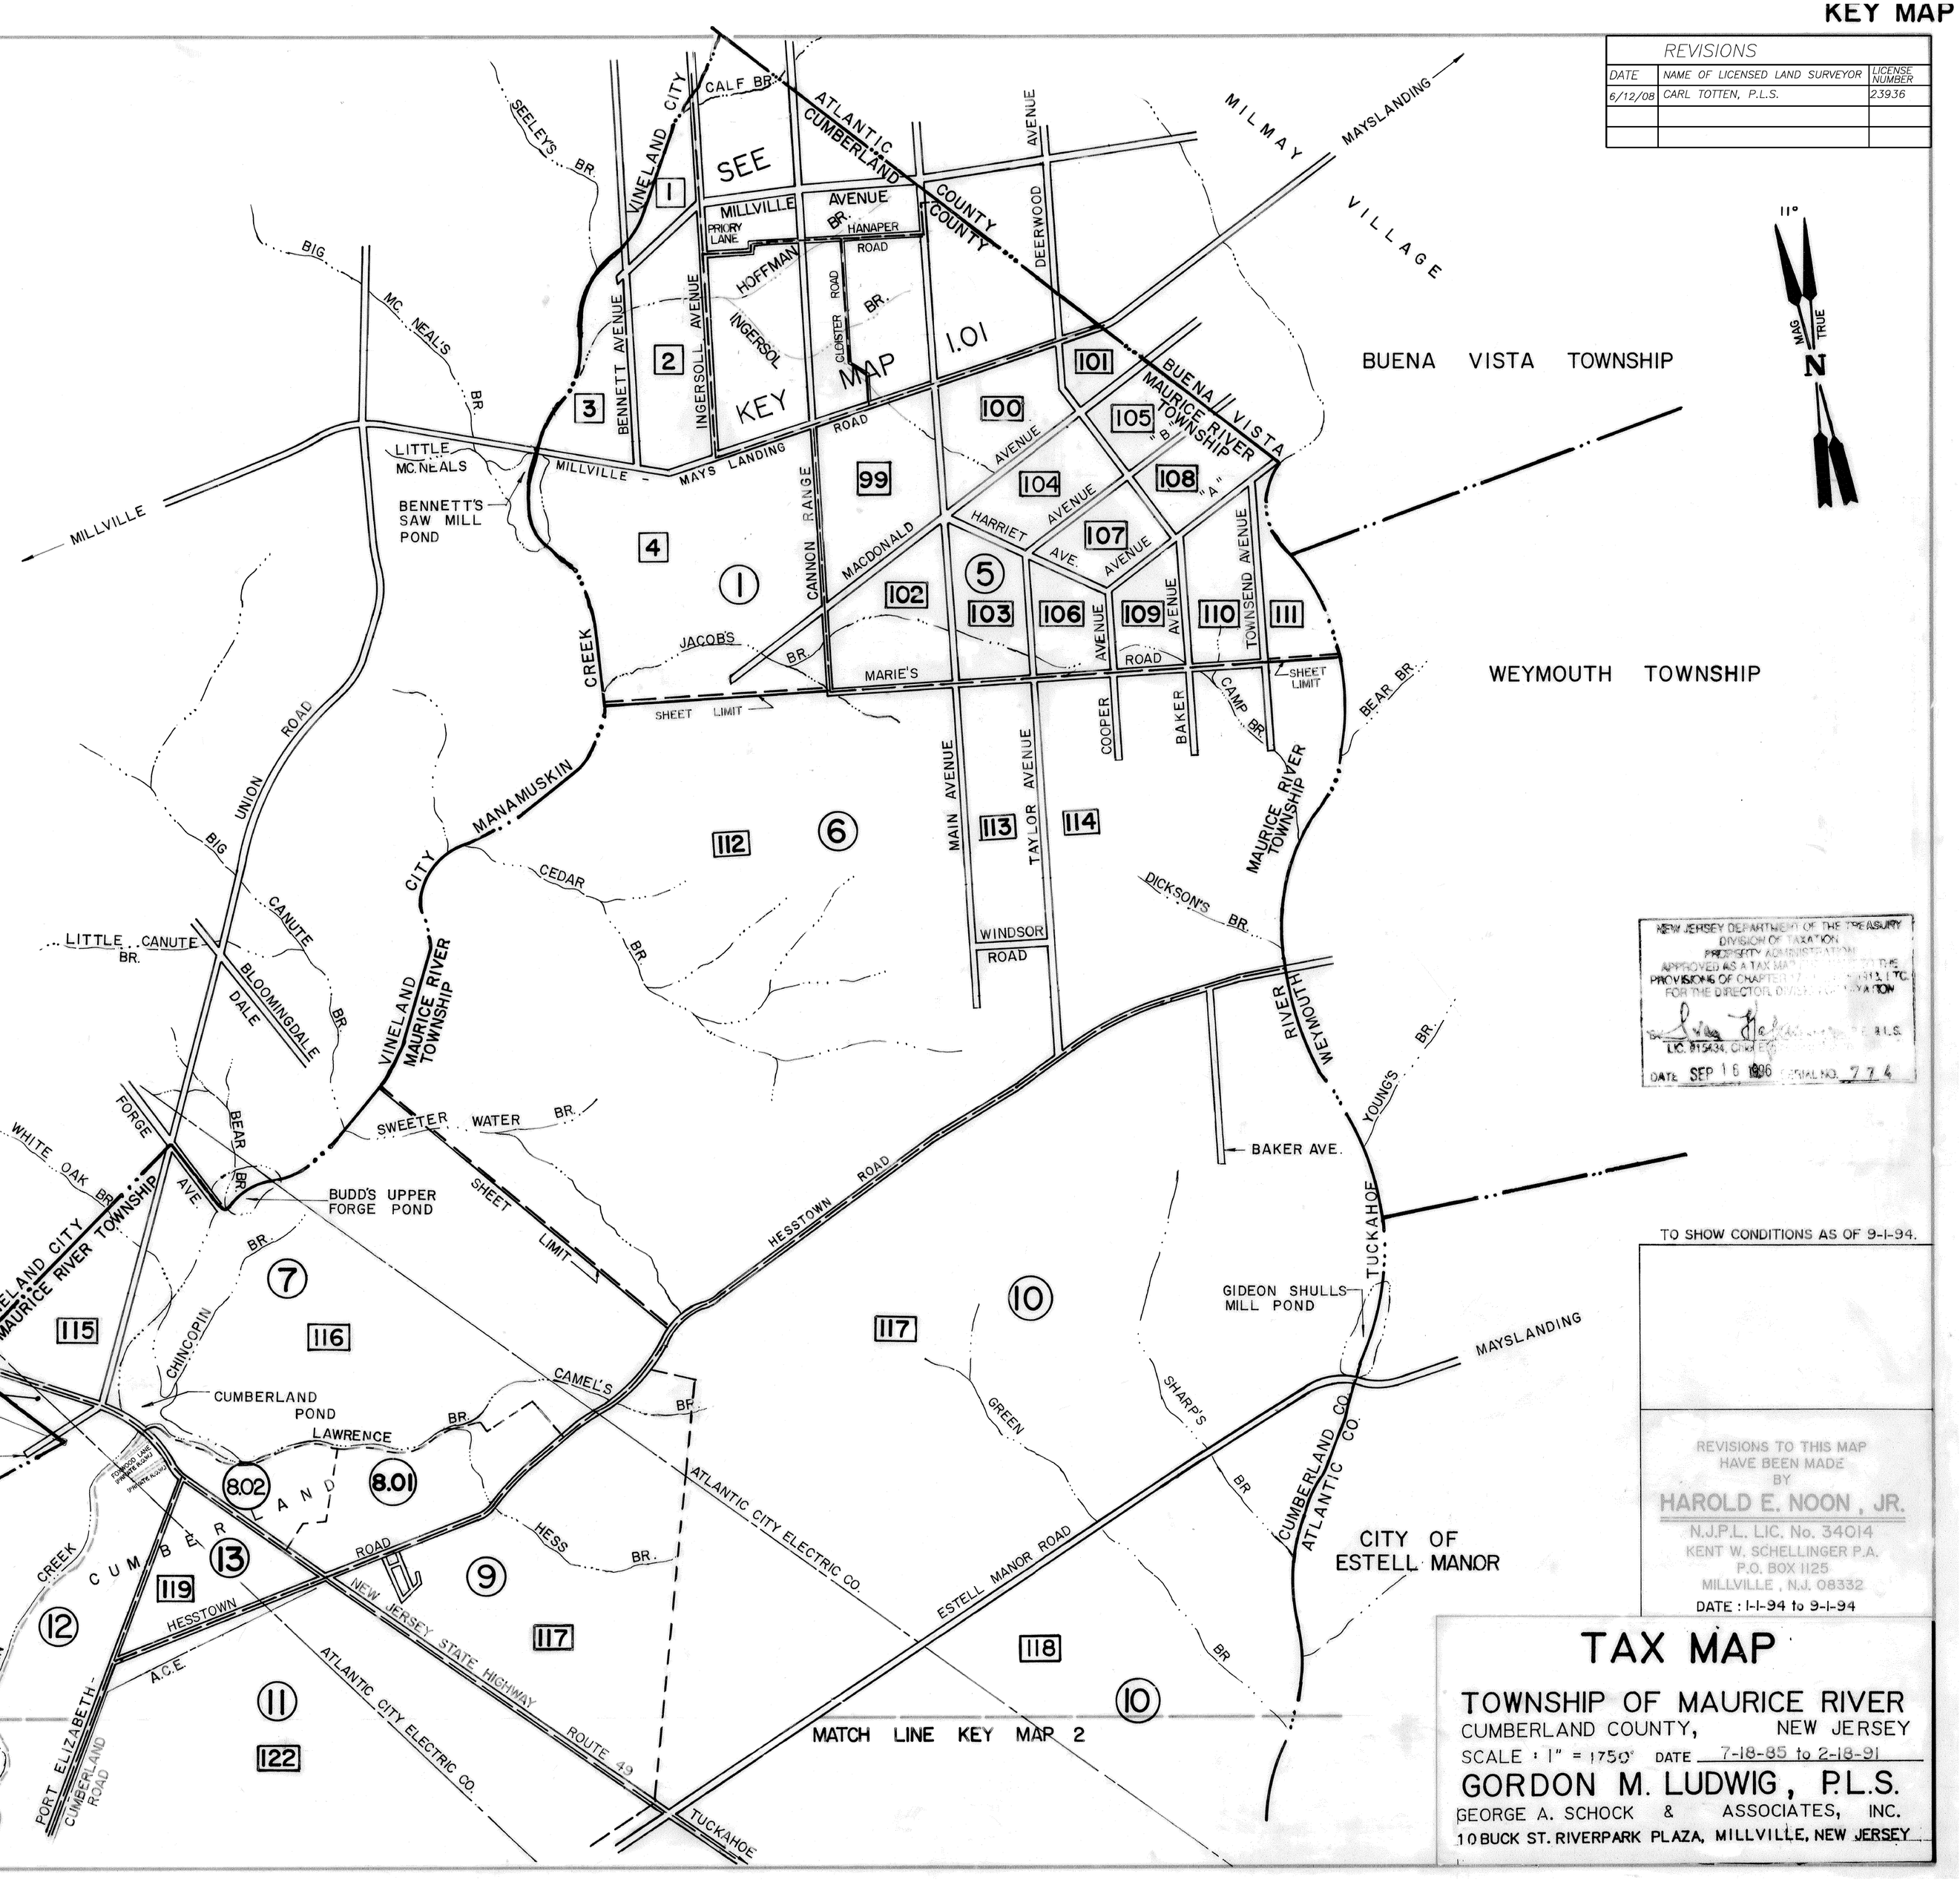

NEW JERSEY DEPARTMENT OF THE TREASURY
DIVISION OF TAXATION
PROPERTY ADMINISTRATION
APPROVED AS A TAX MAP IN ACCORDANCE WITH THE PROVISIONS OF CHAPTER [illegible] P.L. [illegible] TO FOR THE DIRECTOR, DIVISION OF TAXATION
BY [signature] P.L.S.
LIC. #15434, CINCINNATI
DATE SEP 16 1996 SERIAL NO. 774

TO SHOW CONDITIONS AS OF 9-1-94.

REVISIONS TO THIS MAP HAVE BEEN MADE BY
HAROLD E. NOON, JR.
N.J.P.L. LIC. No. 34014
KENT W. SCHELLINGER P.A.
P.O. BOX 1125
MILLVILLE, N.J. 08332
DATE: 1-1-94 to 9-1-94

TAX MAP

TOWNSHIP OF MAURICE RIVER
CUMBERLAND COUNTY, NEW JERSEY
SCALE: 1" = 1750' DATE 7-18-85 to 2-18-91
GORDON M. LUDWIG, P.L.S.
GEORGE A. SCHOCK & ASSOCIATES, INC.
10 BUCK ST. RIVERPARK PLAZA, MILLVILLE, NEW JERSEY